


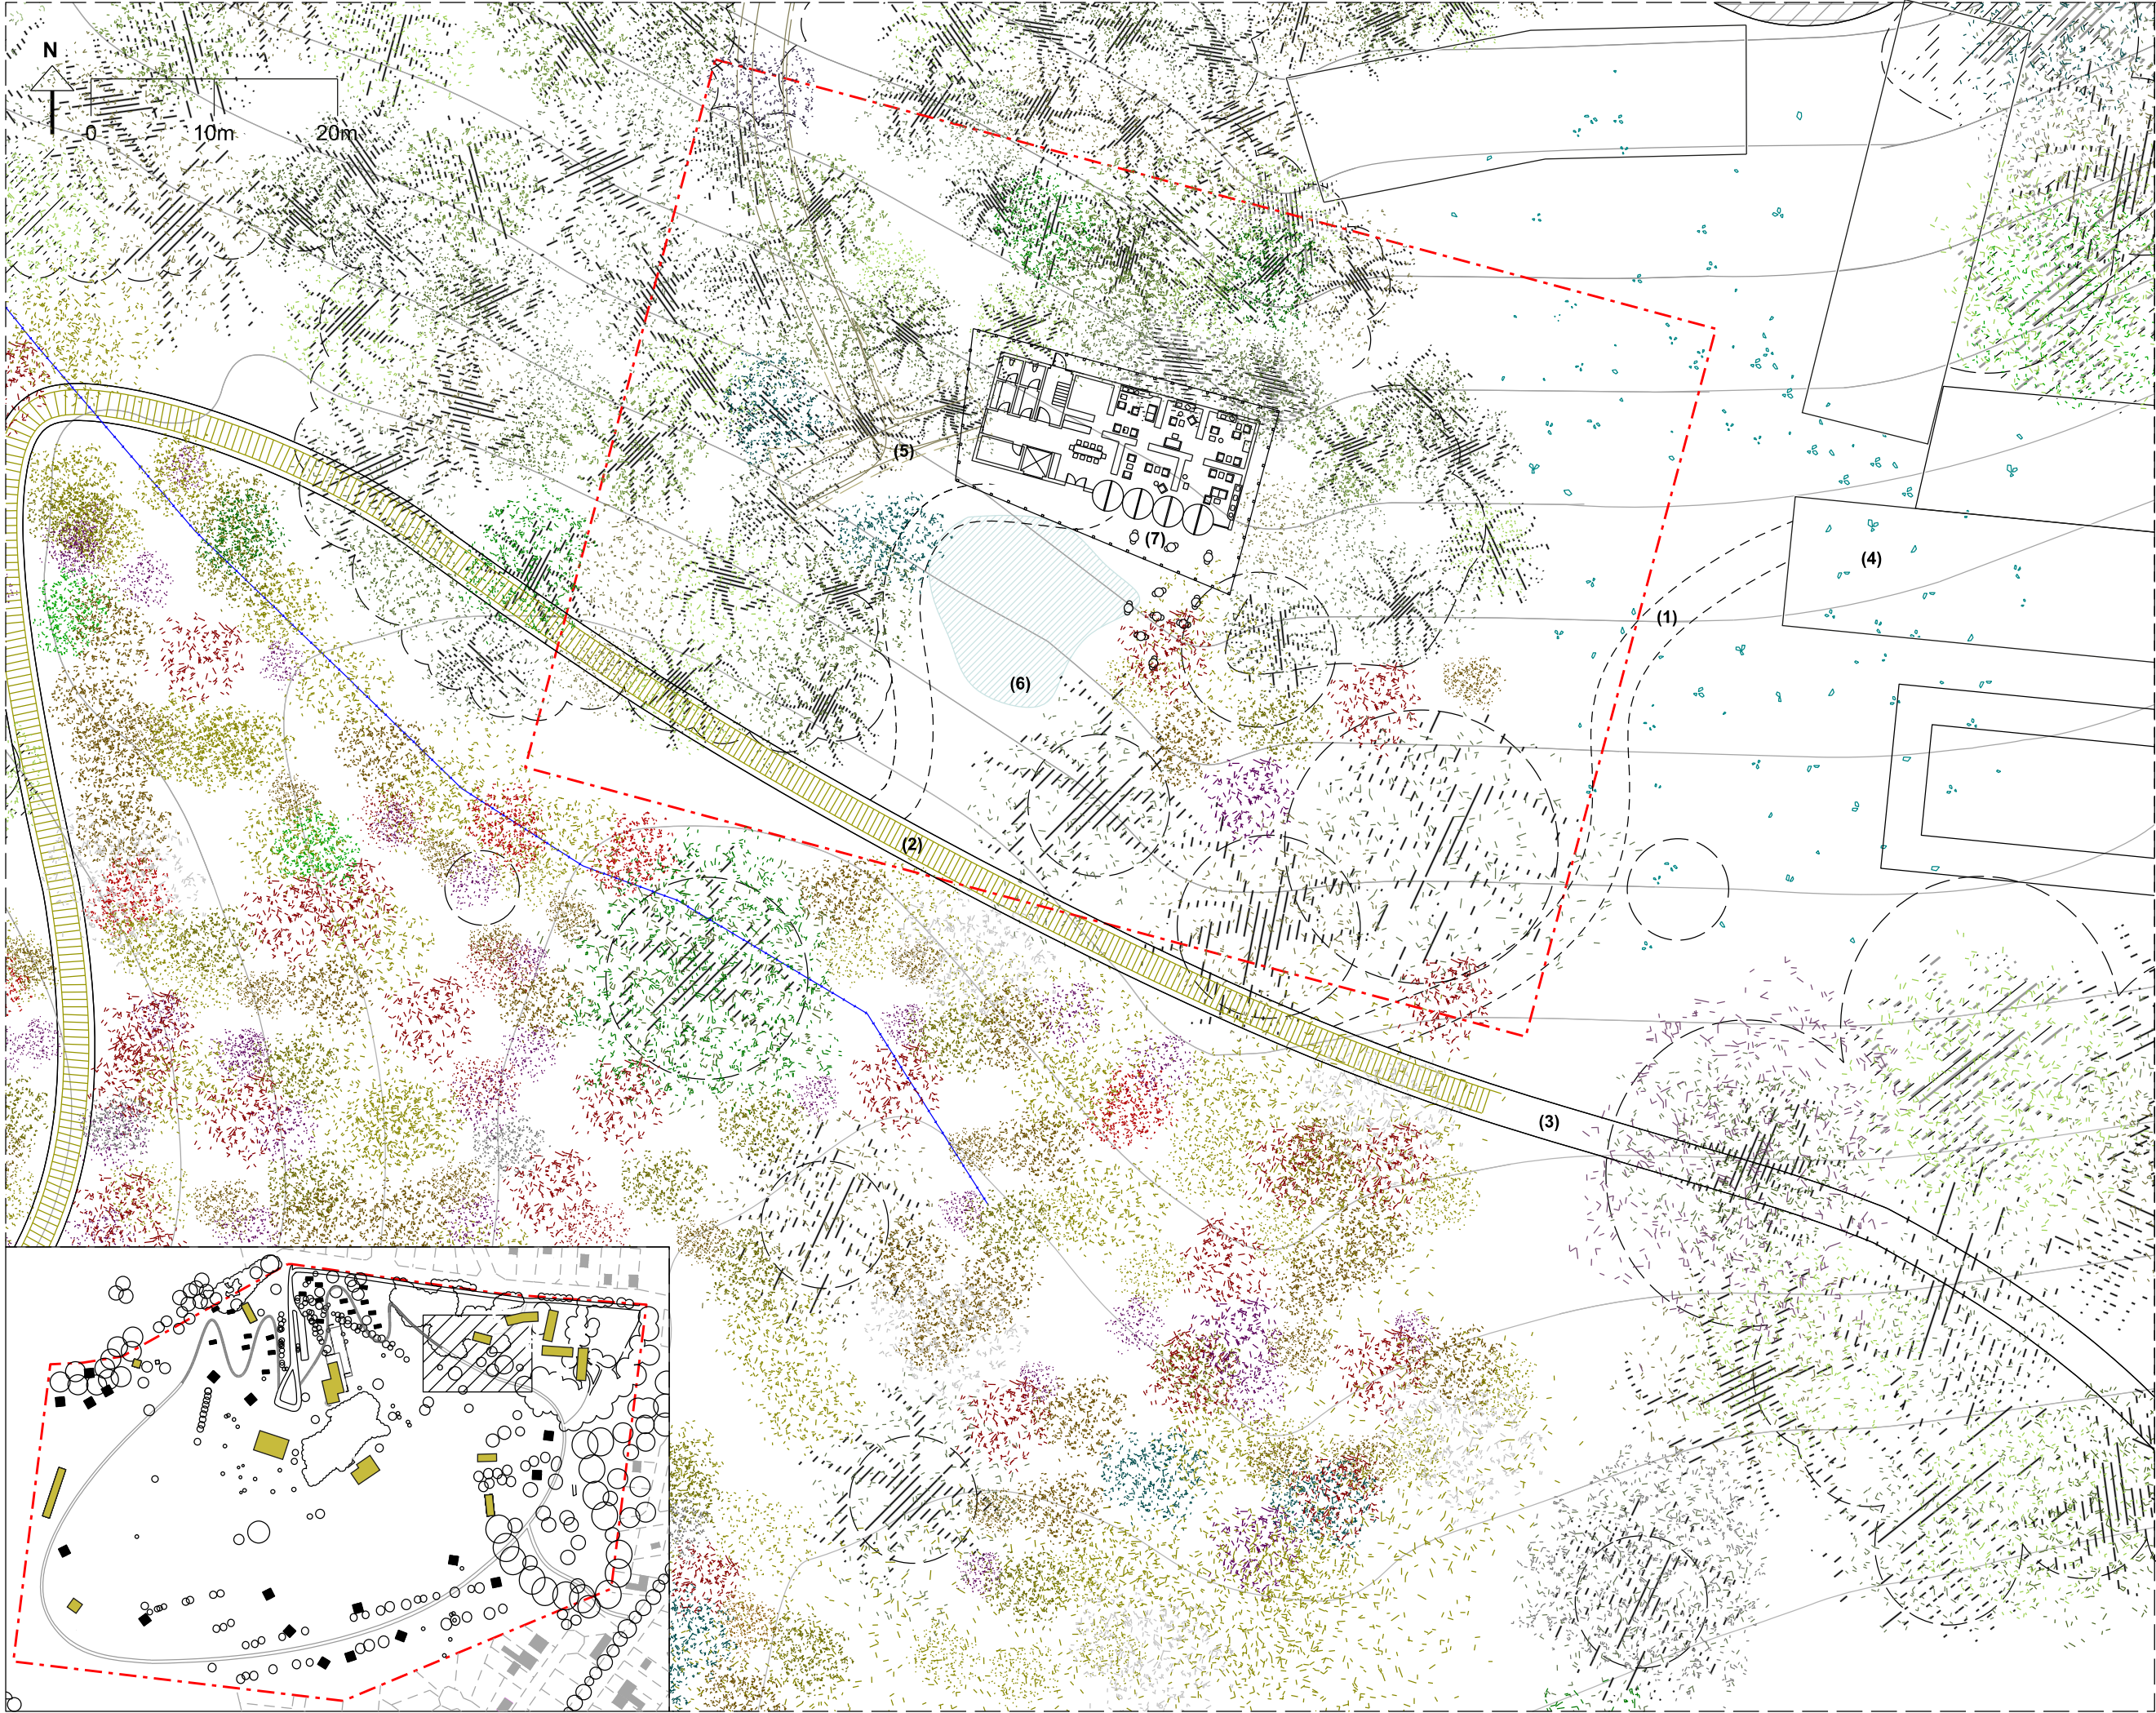

Drawing title:

004_36_Wine Bar_Plan_1-500

Completion date:

05/05/16

Completion by:

EH

Scale:

1:200@A3

Print size:

A3

Notes:

--- Ref: 004_36_Wine Bar_
Plan_1:200

(1) Walking Path

(2) Covered Path


(3) Open Path

(4) Hotel

(5) Fire Path

(6) Reservoir

(7) Wine bar lodge

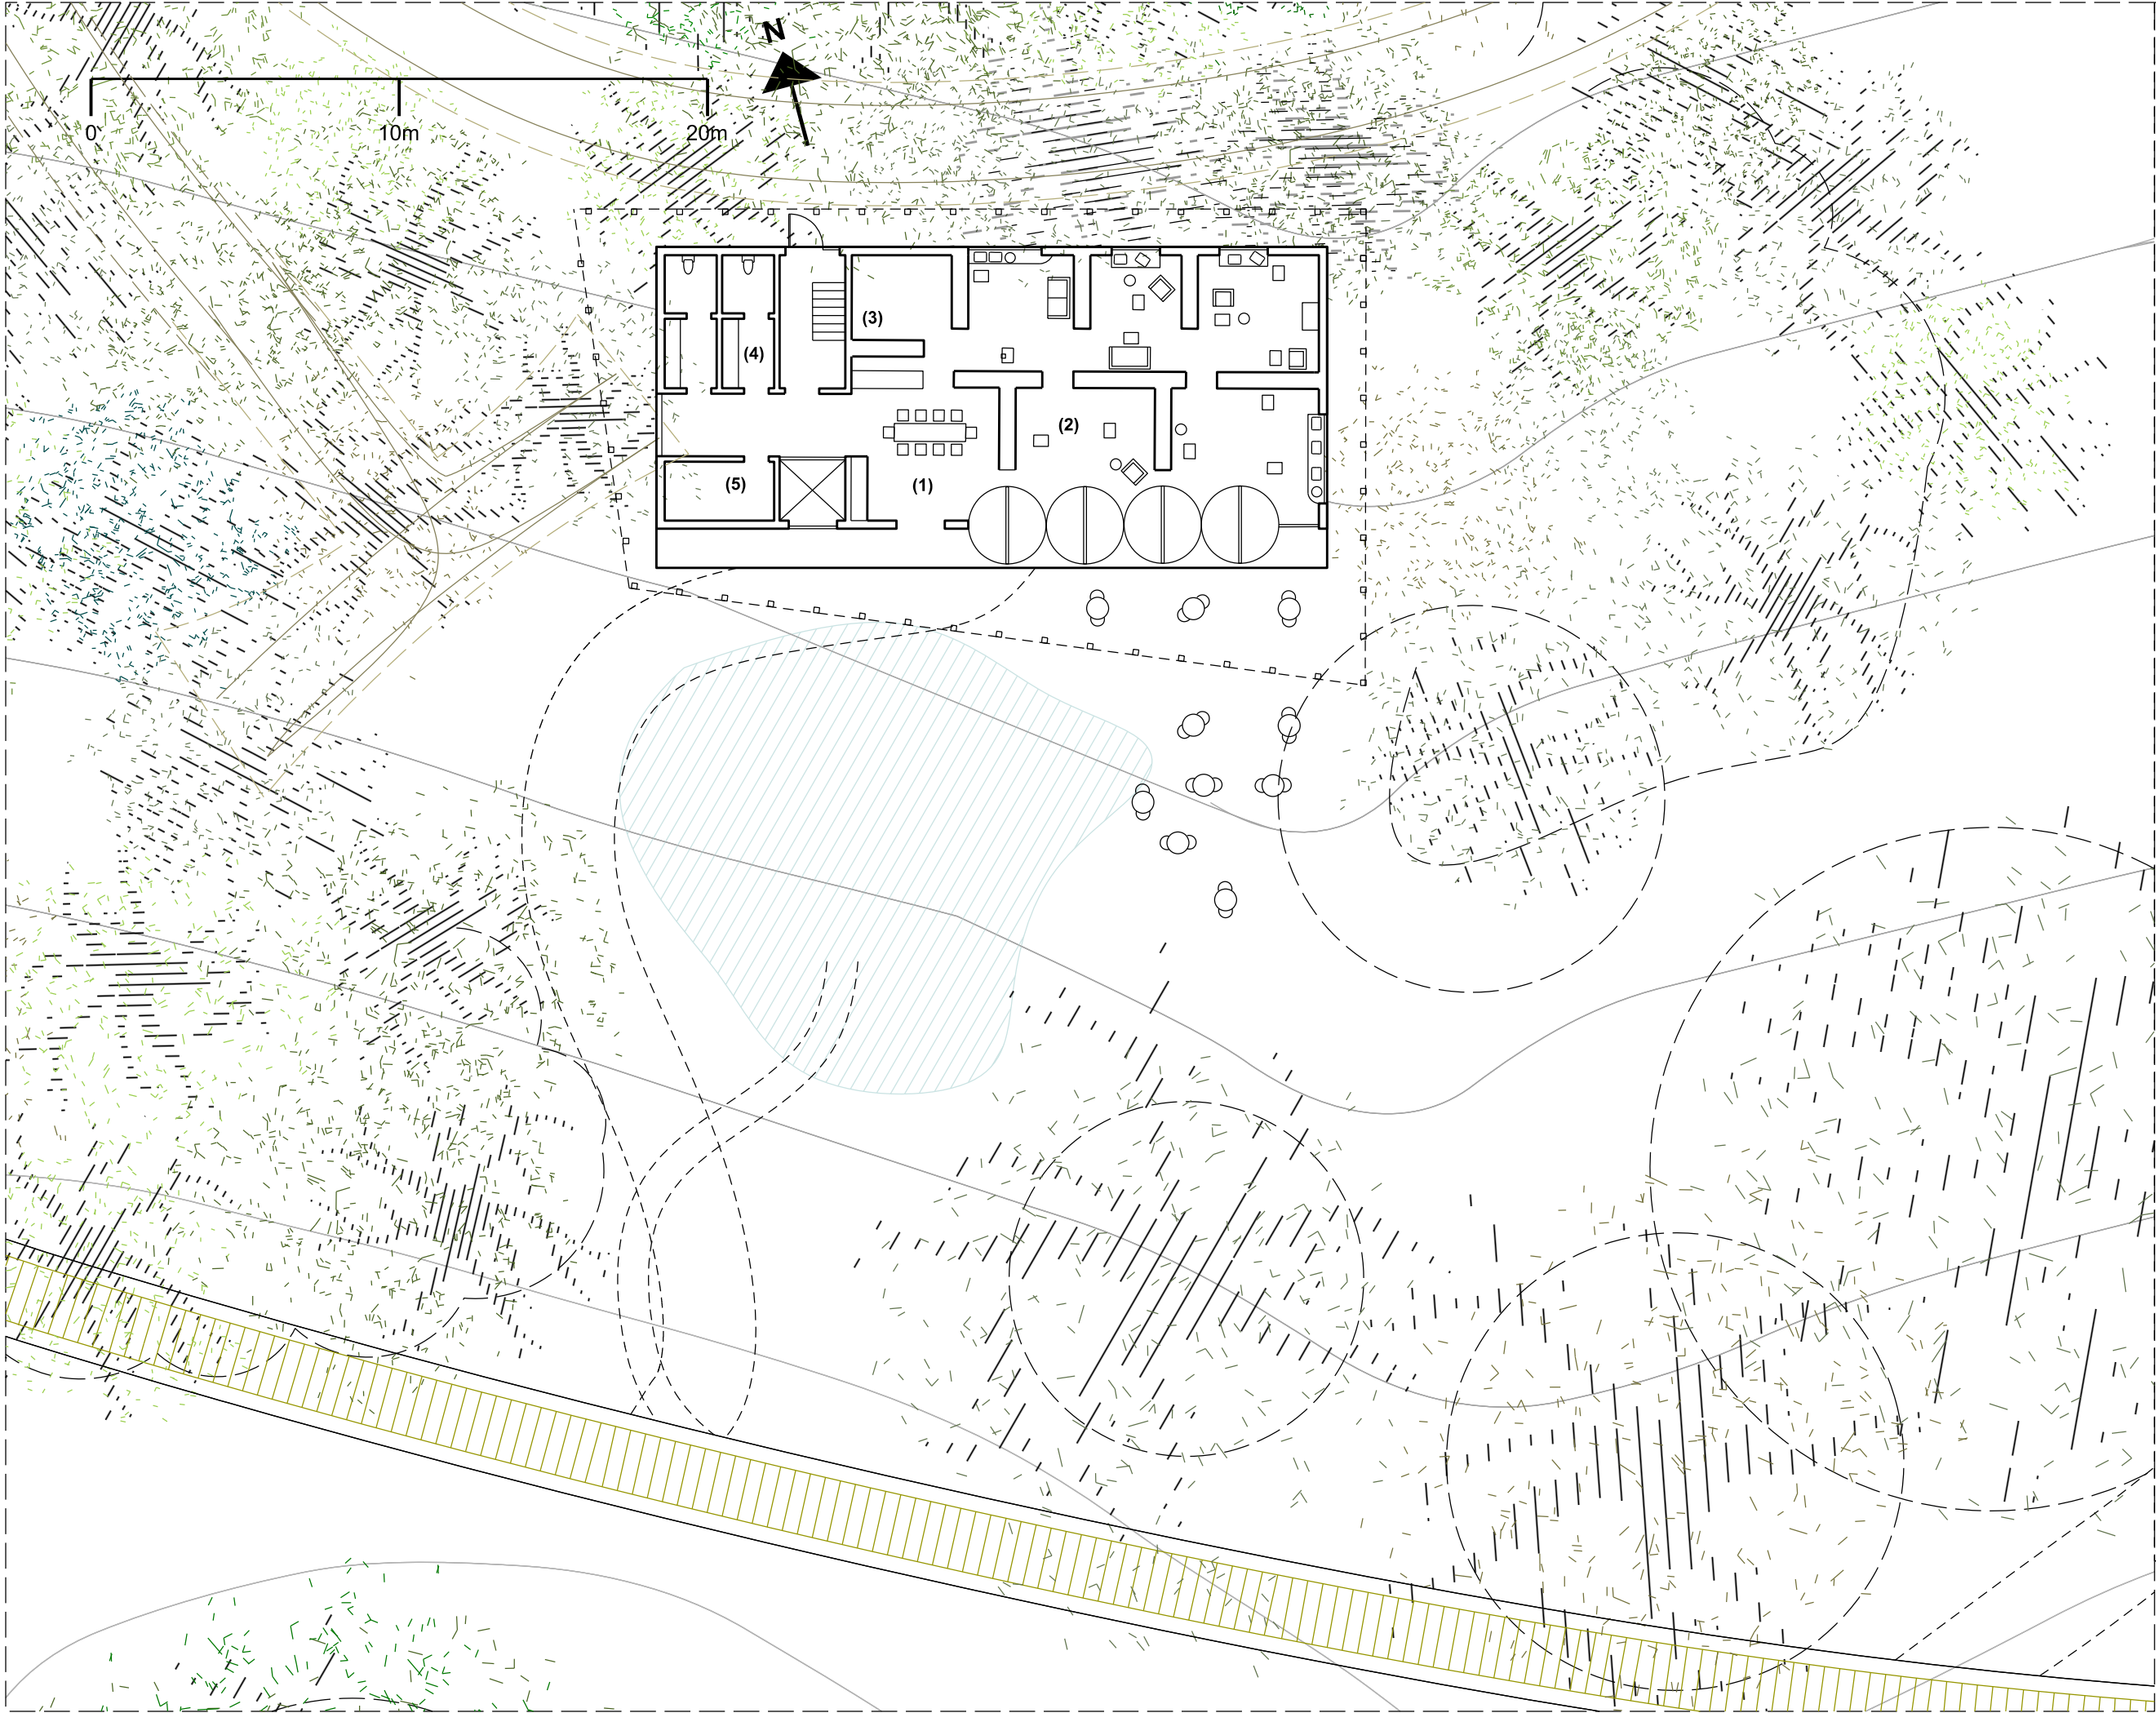

Drawing title:
004_36_Wine Bar_Plan_1-200

Completion date:
17/11/16

Completion by:
EH


Scale:
1:200@A3

Print size:
A3

Notes:

(1) Wine Tasting Bar
(2) Bar
(3) Wine Cellar/ plating kitchen
(4) WC
(5) Cleaning Store

(i) Refers to: 004_37_
Wine Bar Elevation_1-100

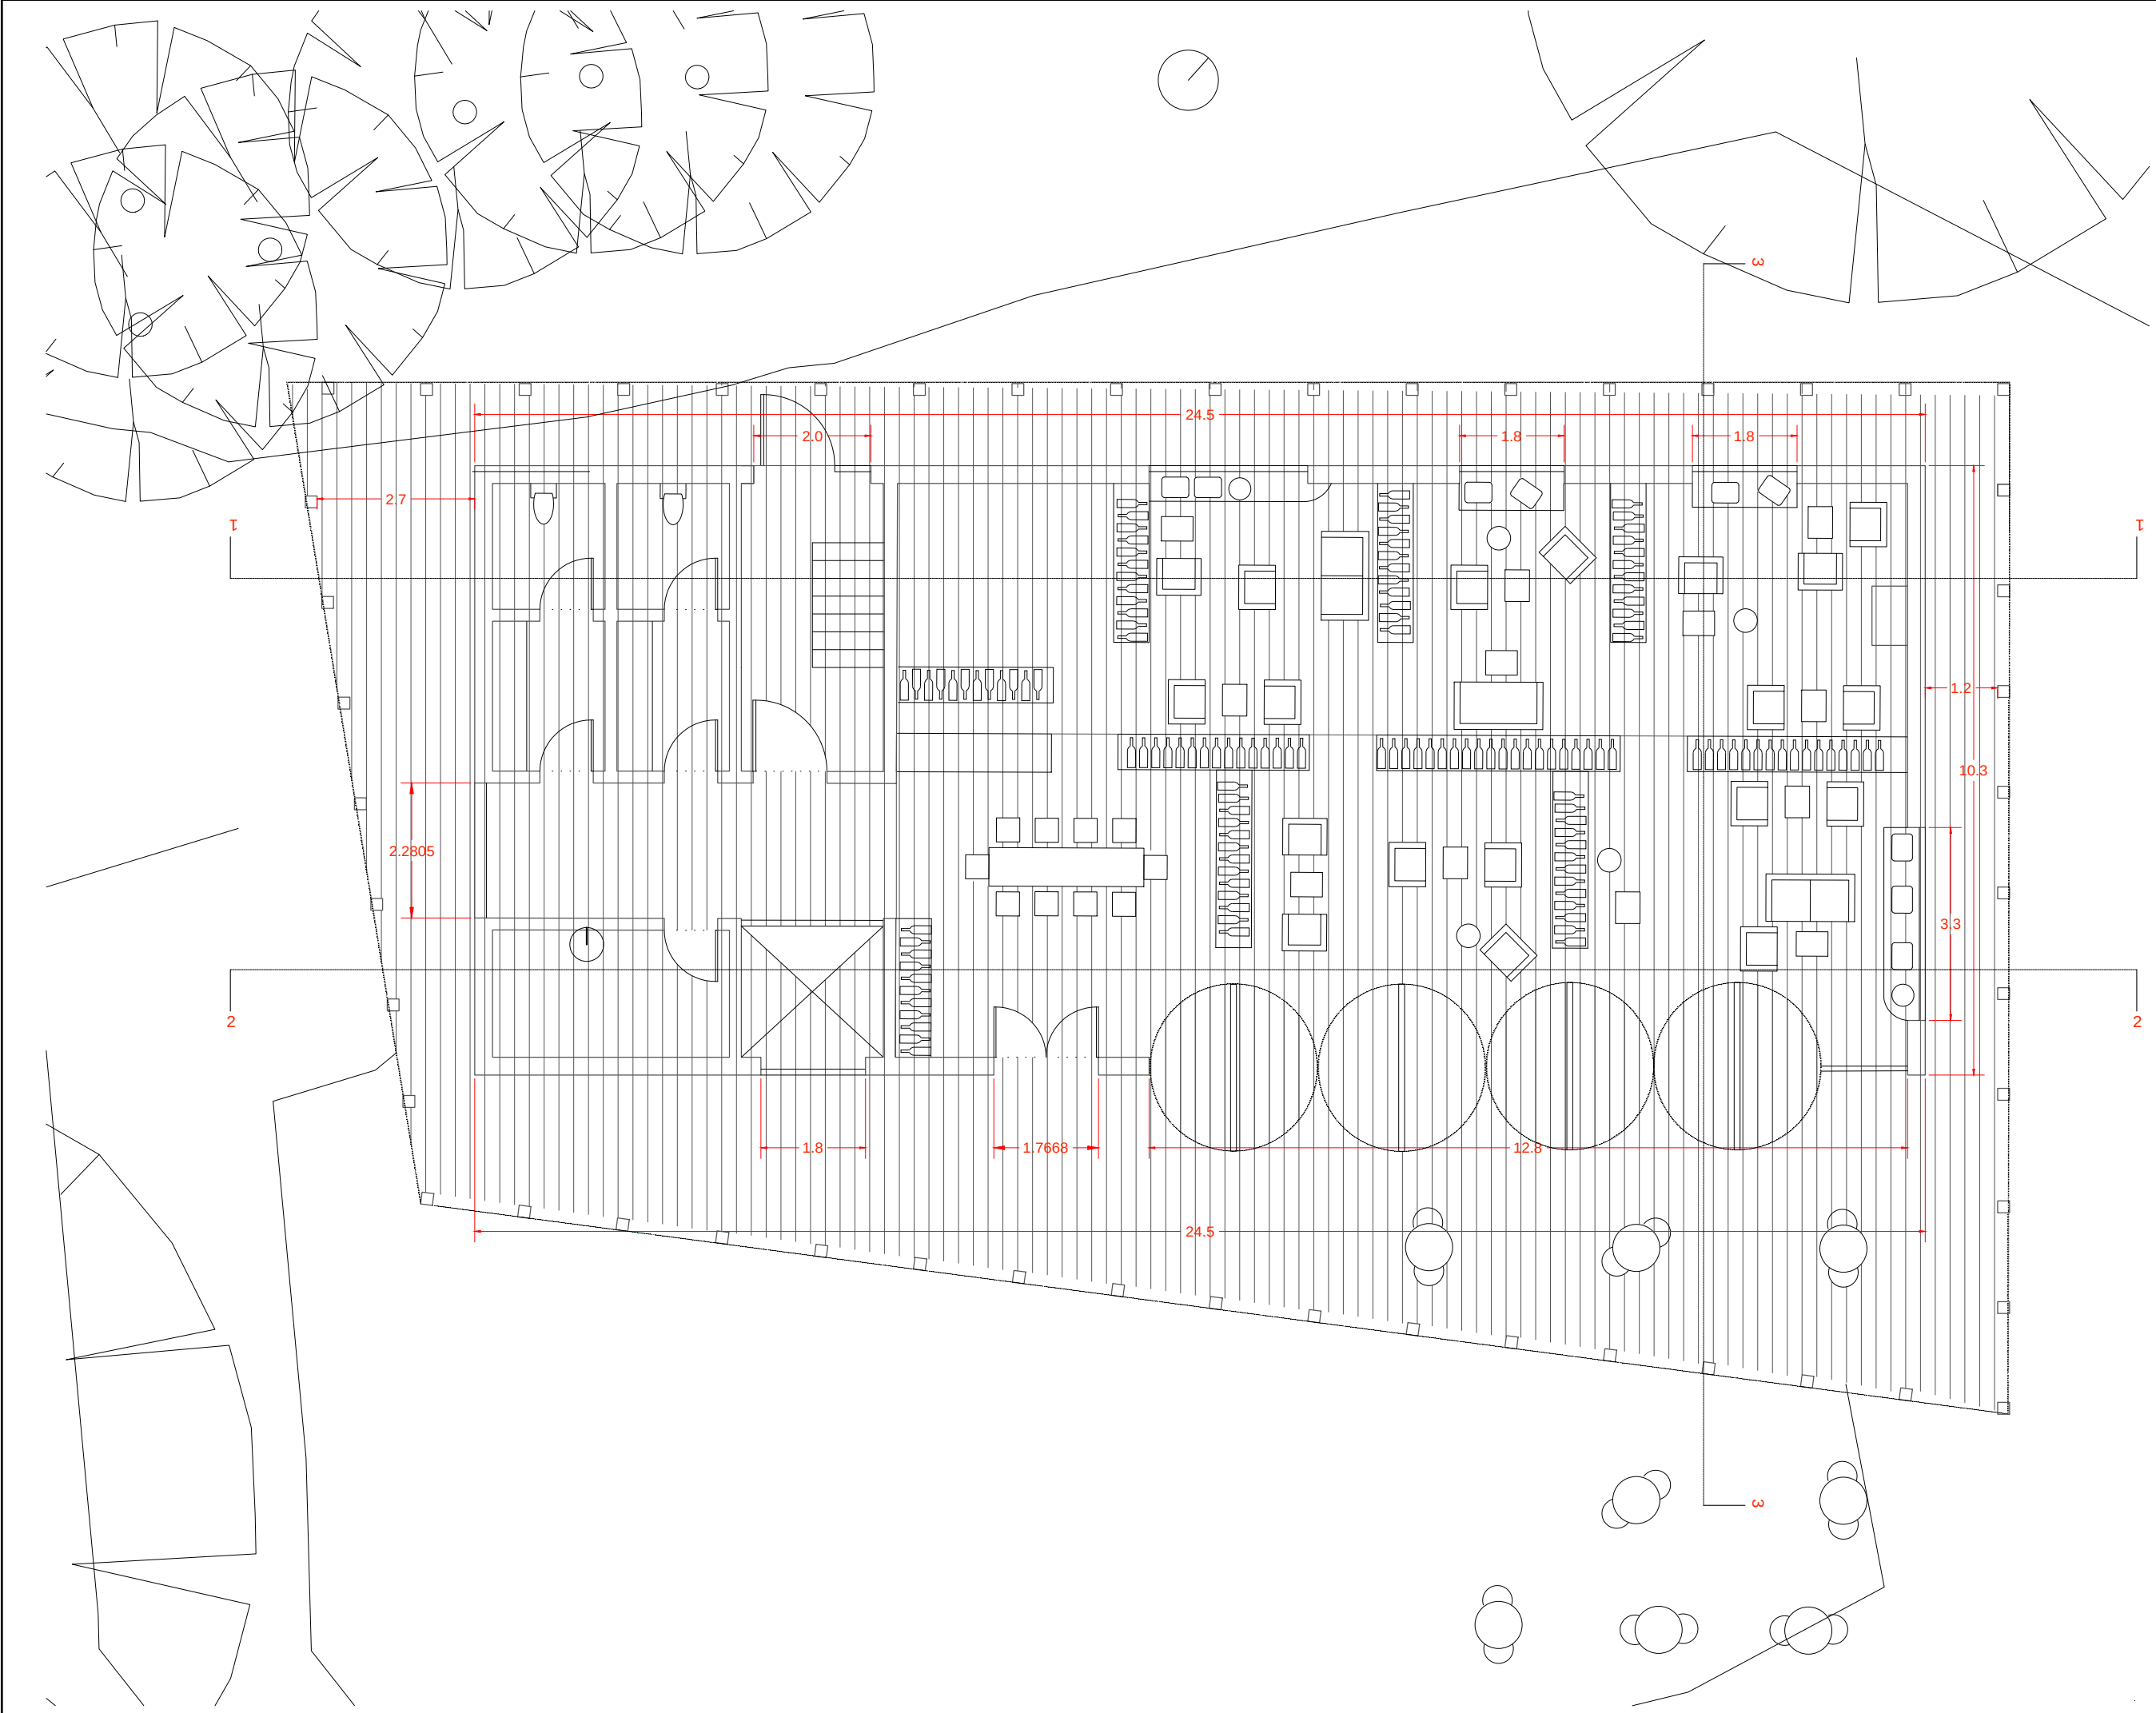

Drawing Title
004_XX_WineBar GF Plan


Completion date
17/11/16

Completion by
SU

Scale:
1:100 @ A3

Print Size:
A3

Notes:

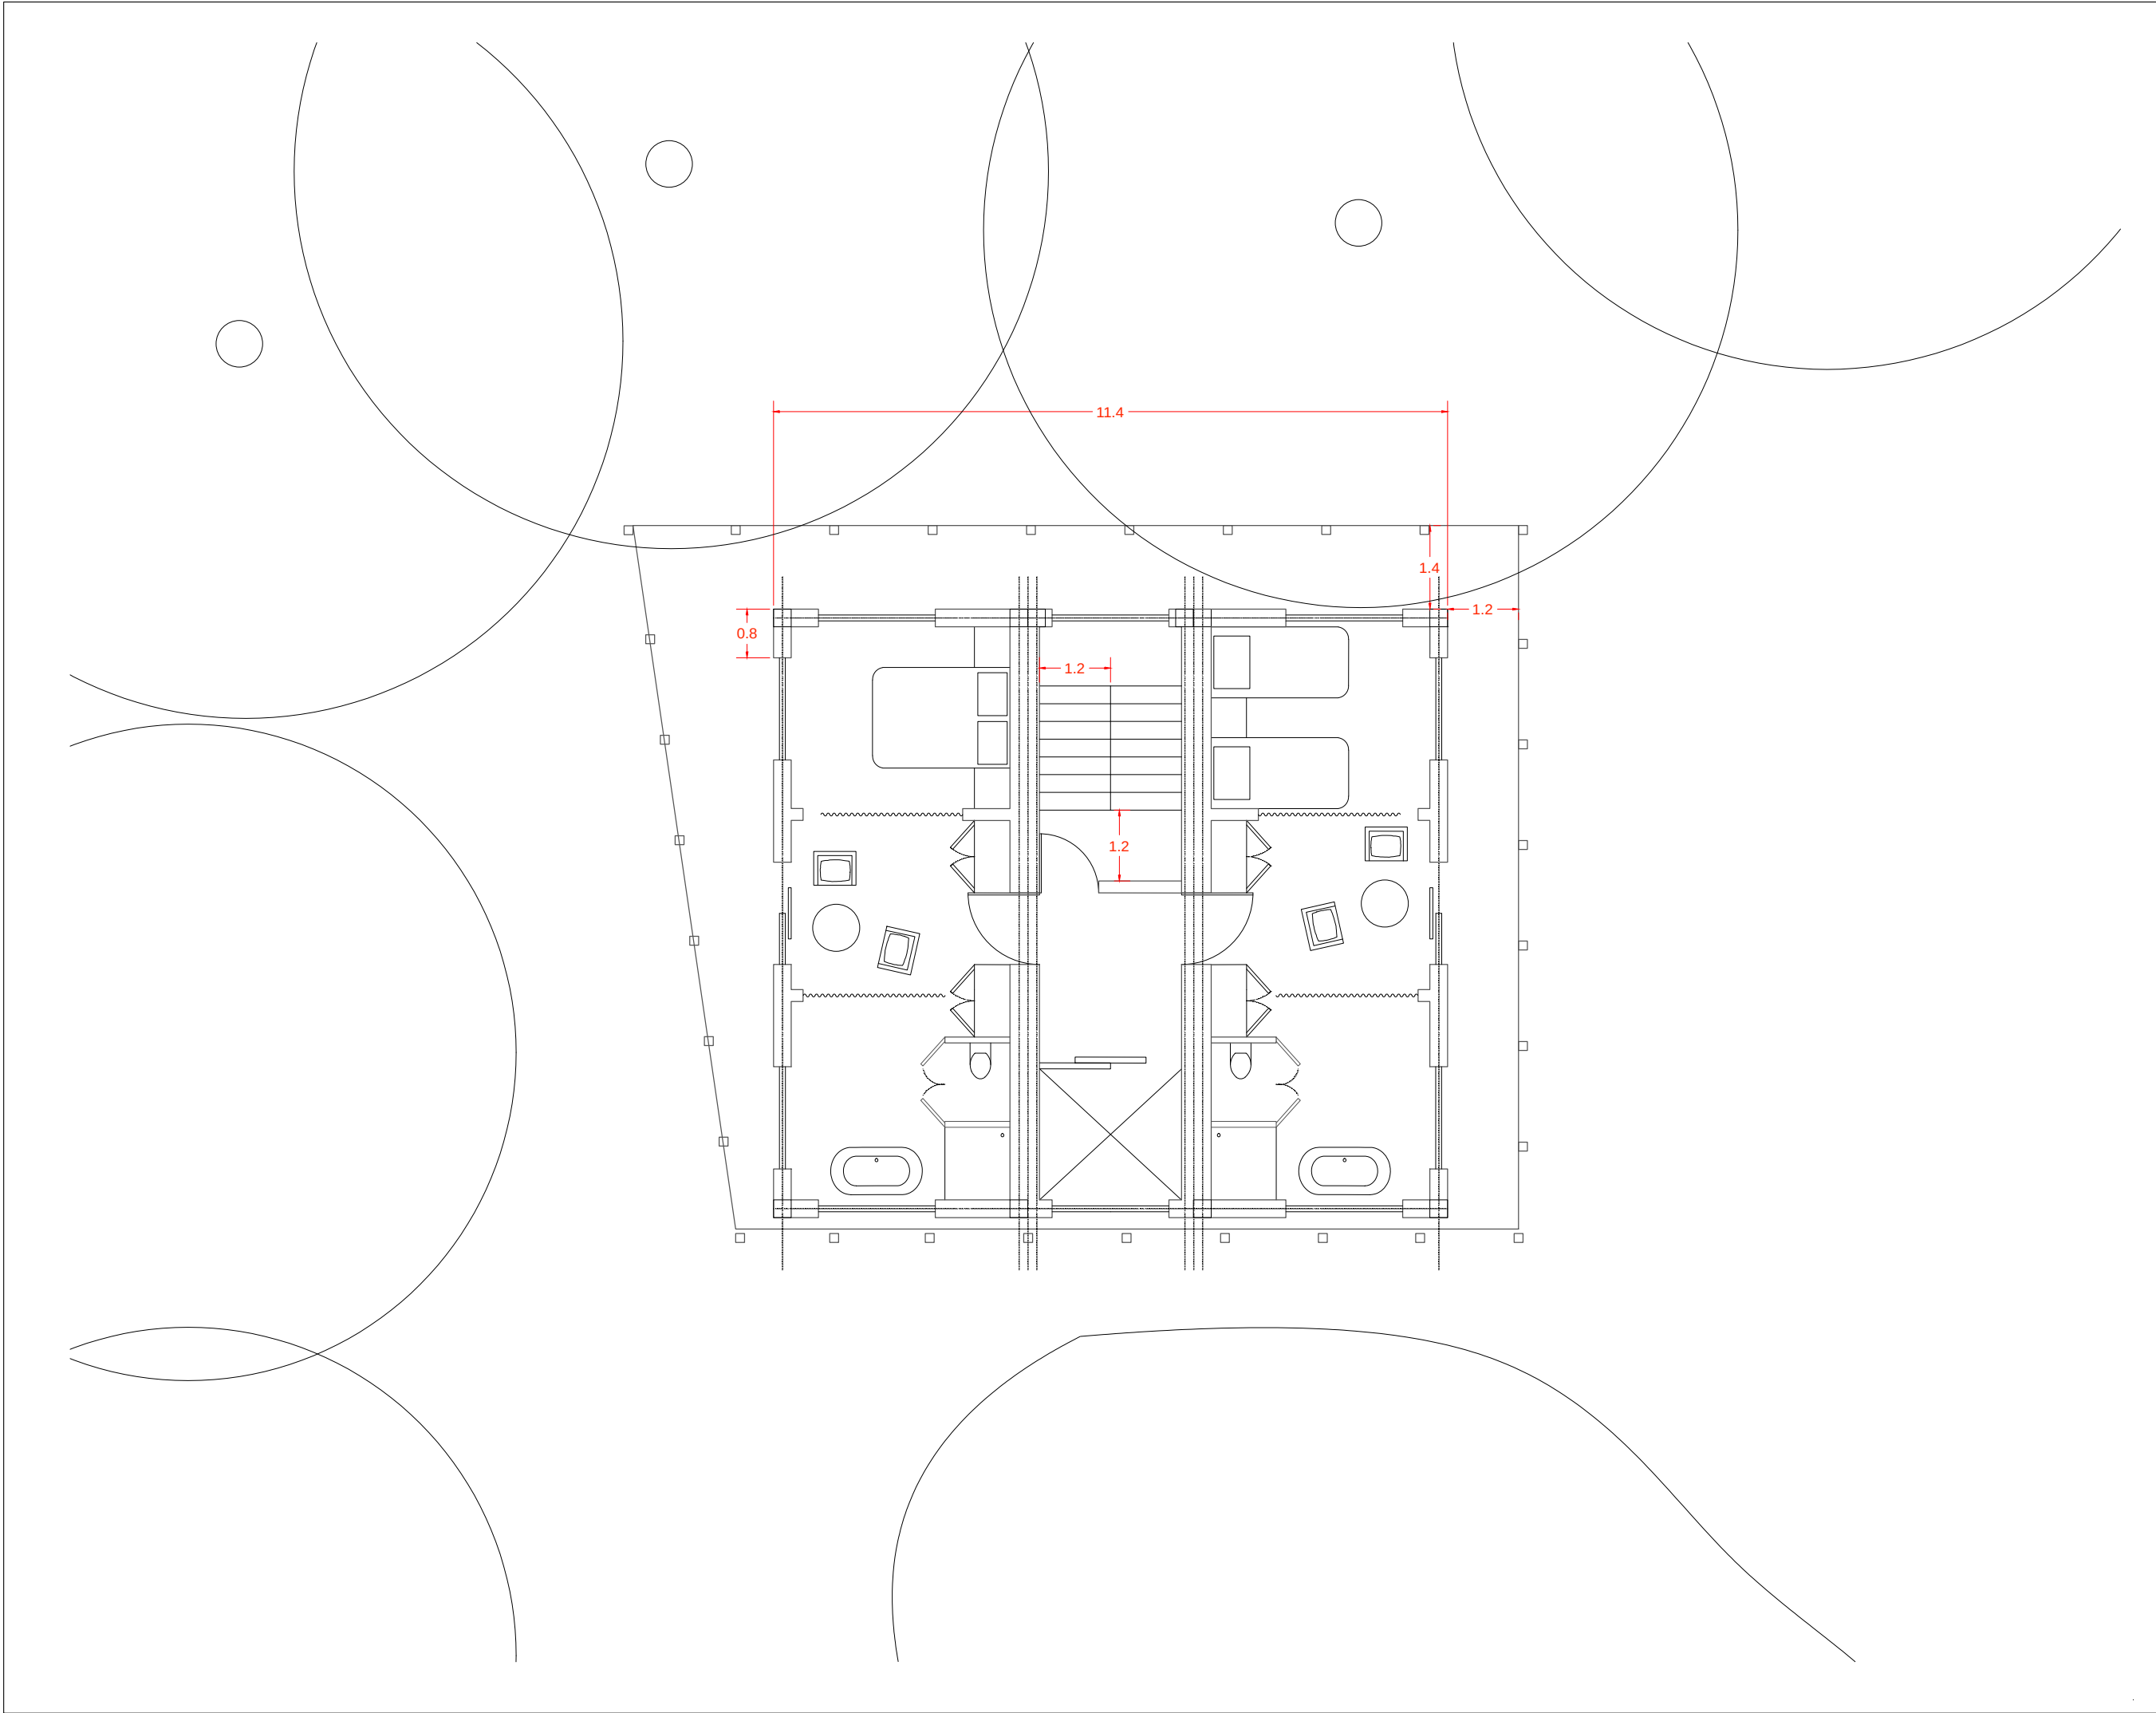

Drawing Title 004_XX_WineBar Room Plan
Completion date 17/11/16
Completion by SU
Scale: 1:100 @ A3
Print Size: A3
Notes:
PART I



Drawing Title
004_XX_Wine Bar Sec 1


Completion date
17/11/16

Completion by
SU

Scale:
1:100 @ A3

Print Size:
A3

Notes:

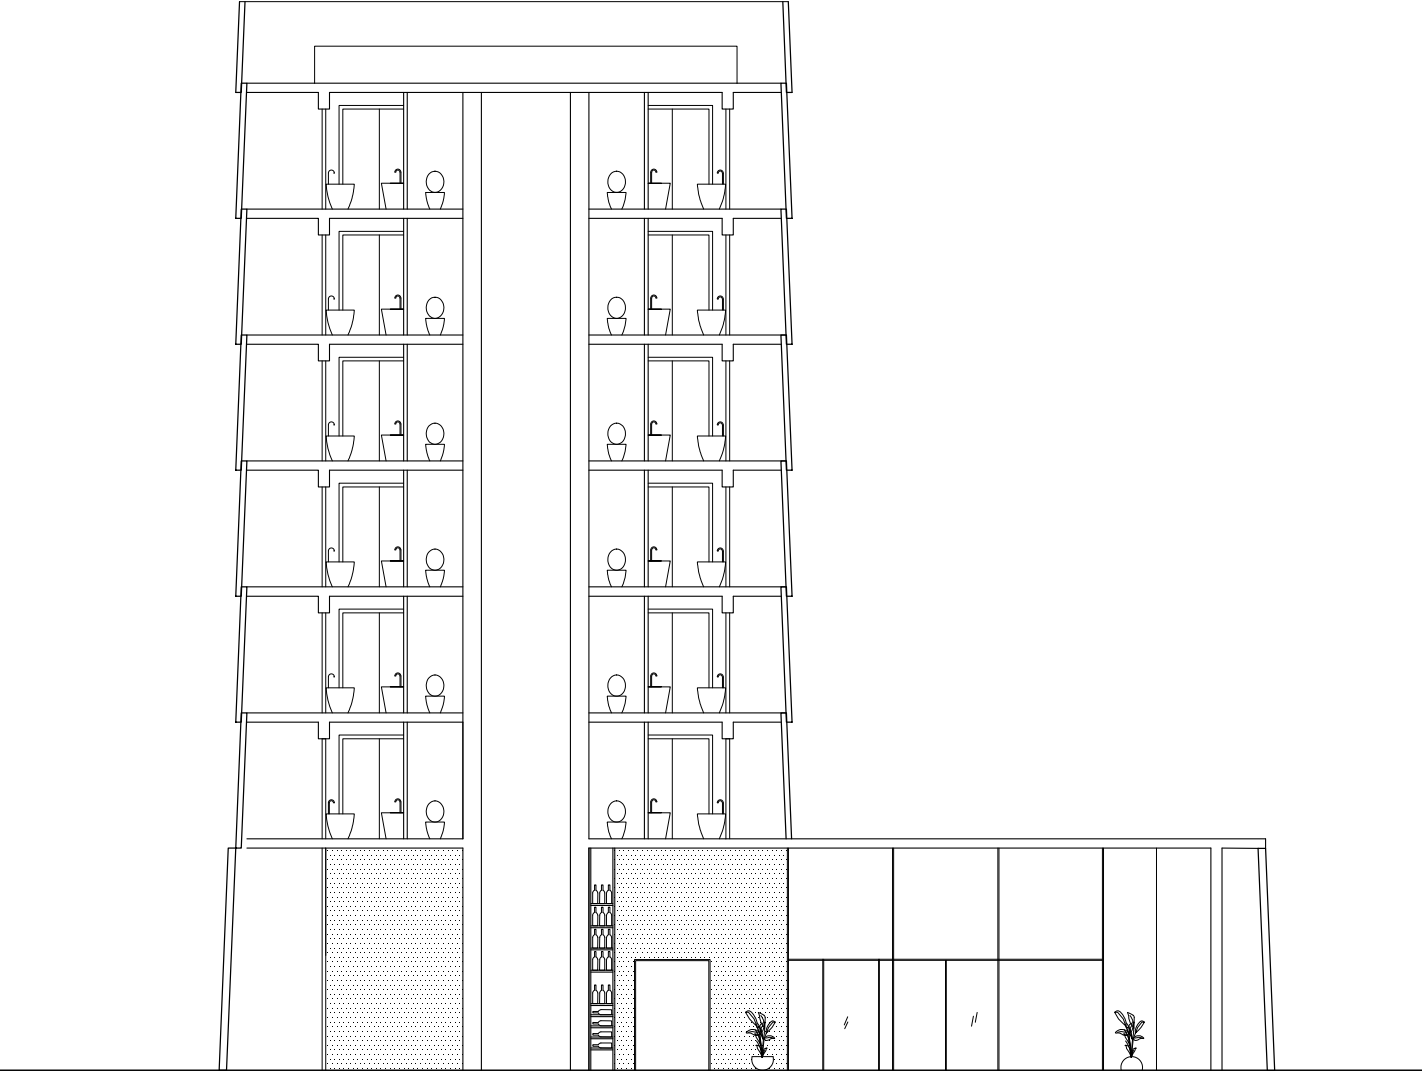

Drawing Title
004_XX_Wine Bar Sec 2

Completion date
17/11/16

Completion by
SU

Scale:
1:100 @ A3

Print Size:
A3

Notes:

Drawing Title
004_XX_Wine Bar Sec 3


Completion date
17/11/16


Completion by
SU

Scale:
1:100 @ A3

Print Size:
A3

Notes:

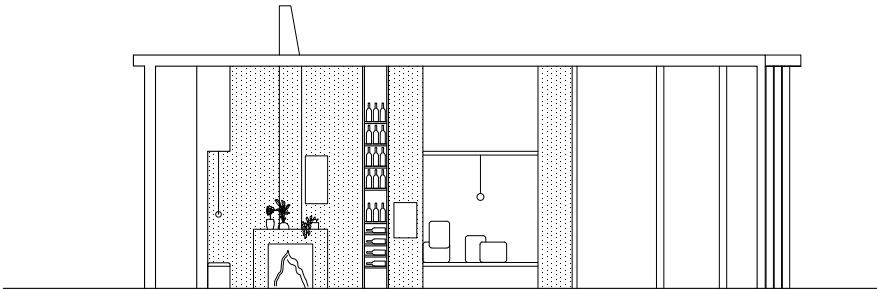

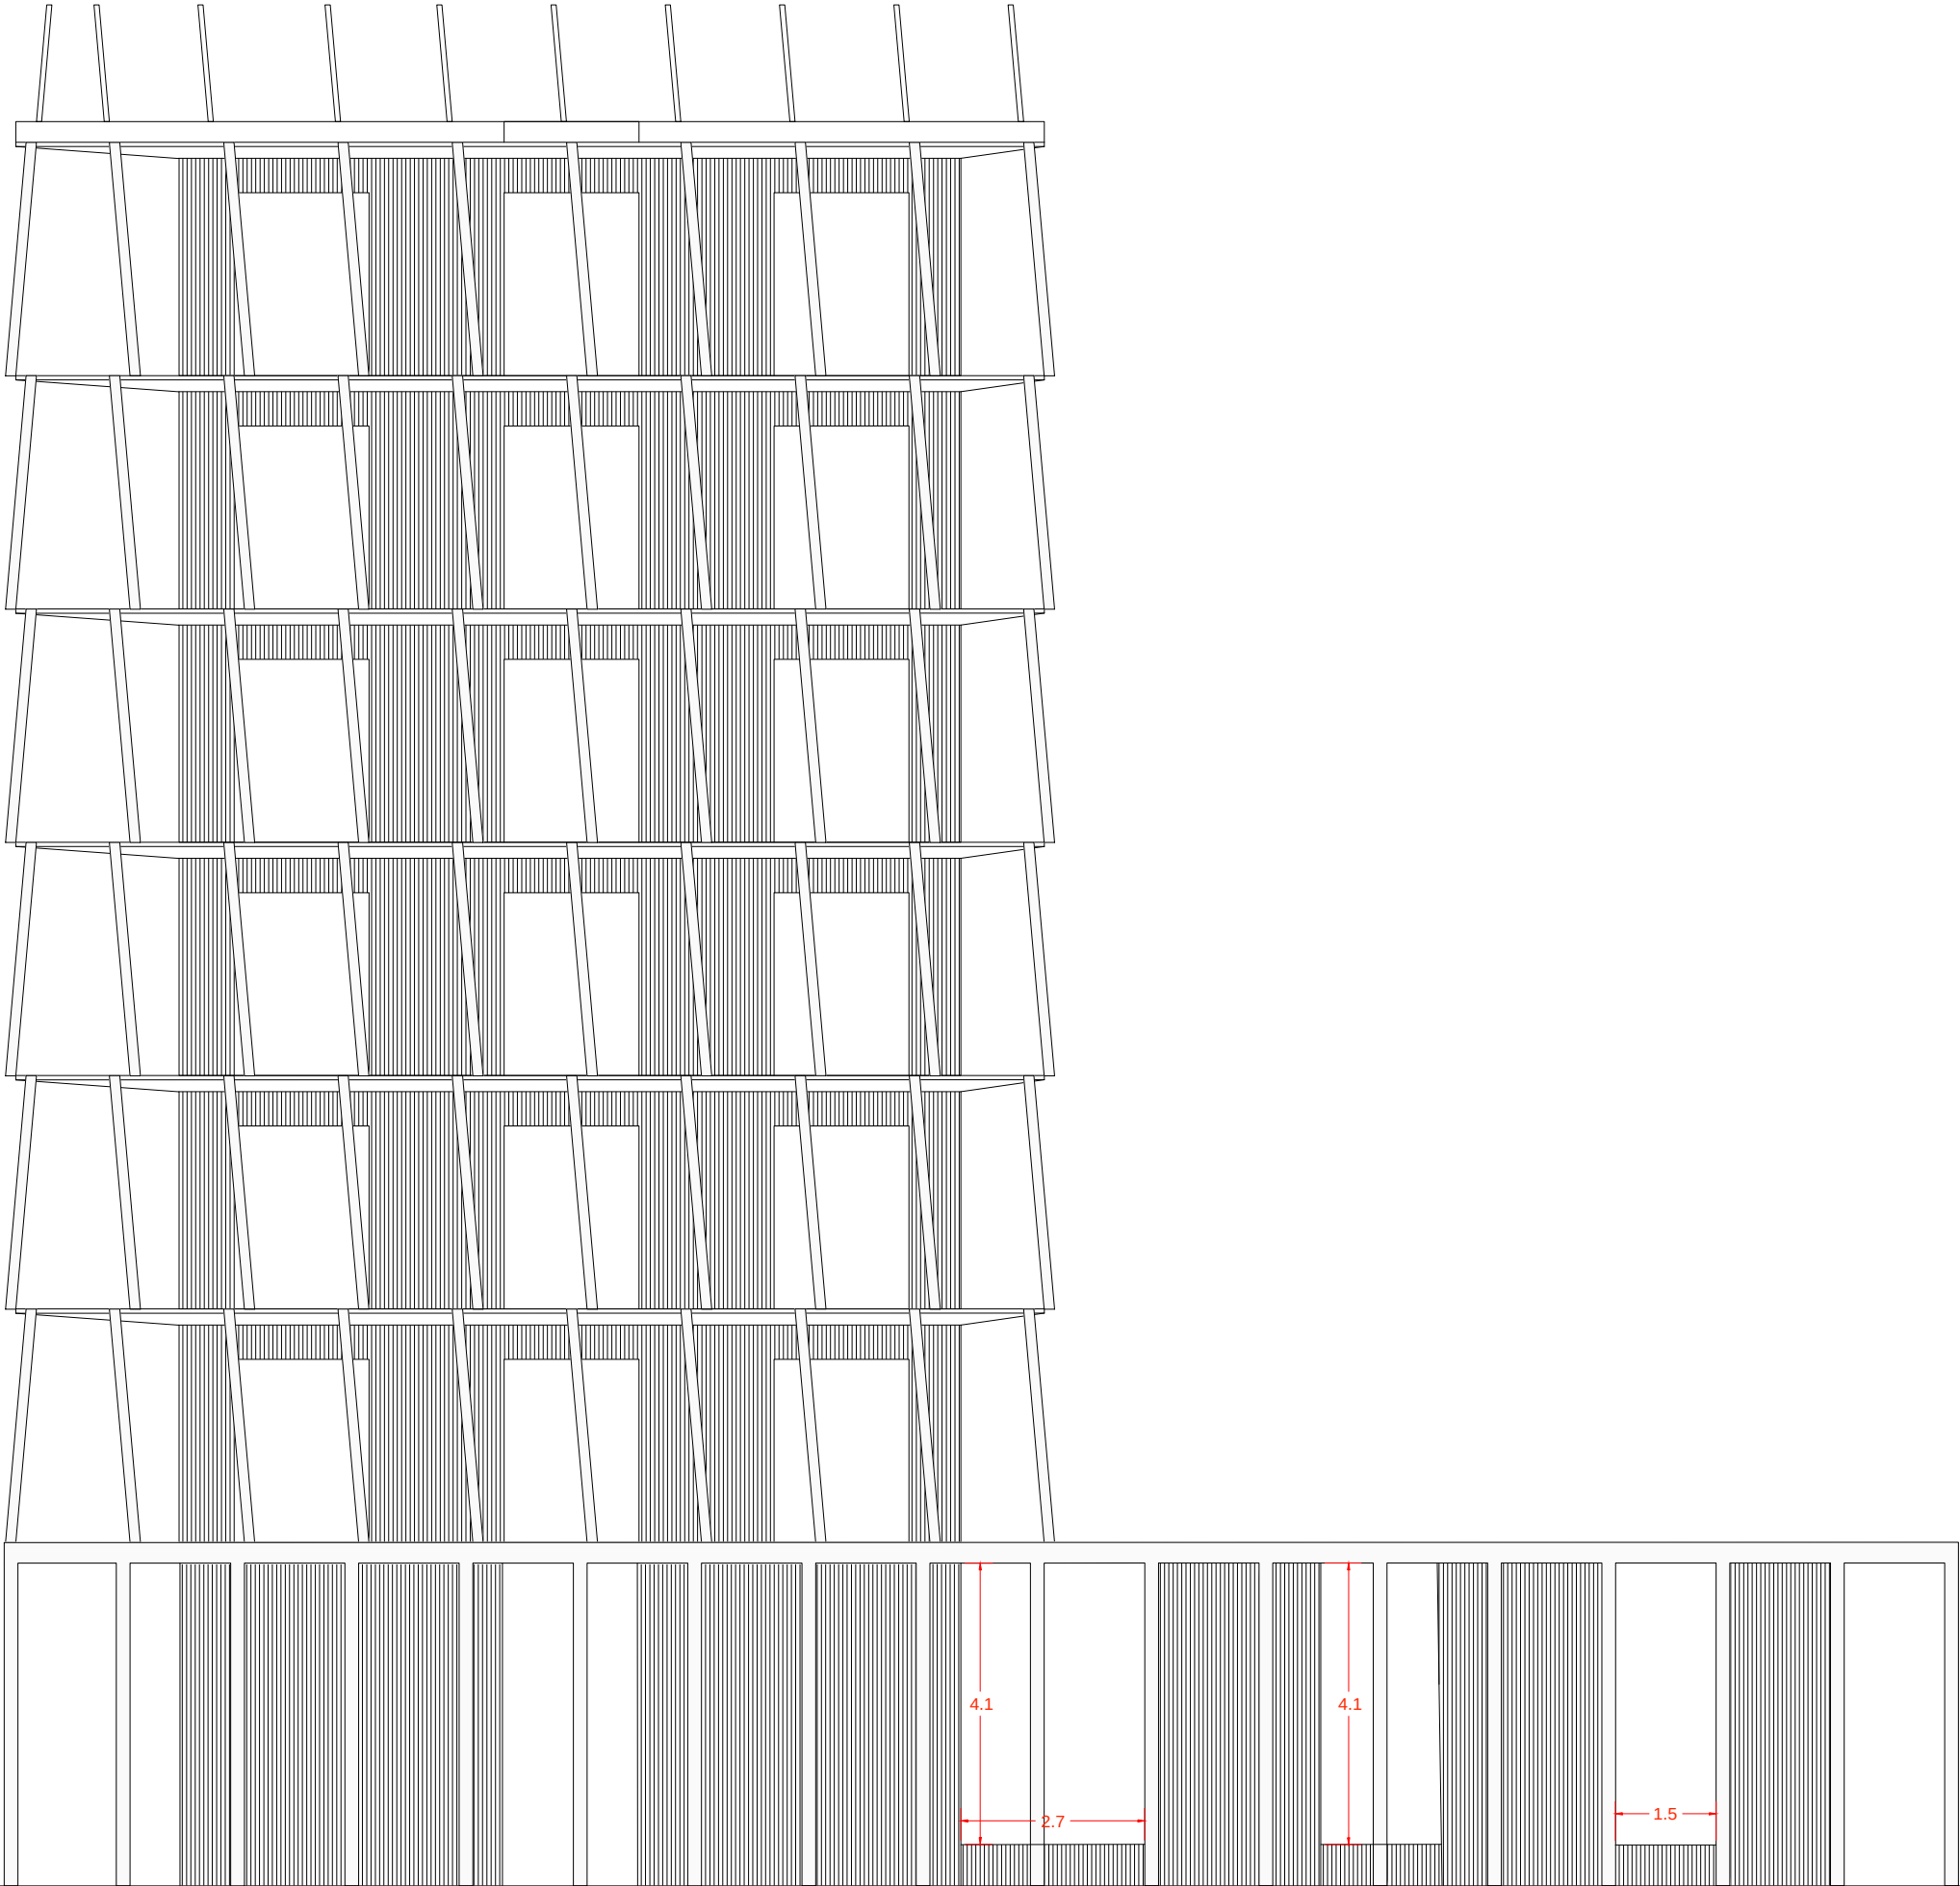

Drawing Title
004_XX_Wine Bar Elevation 1

Completion date
17/11/16


Completion by
SU

Scale:
1:100 @ A3

Print Size:
A3

Notes:

PARTI

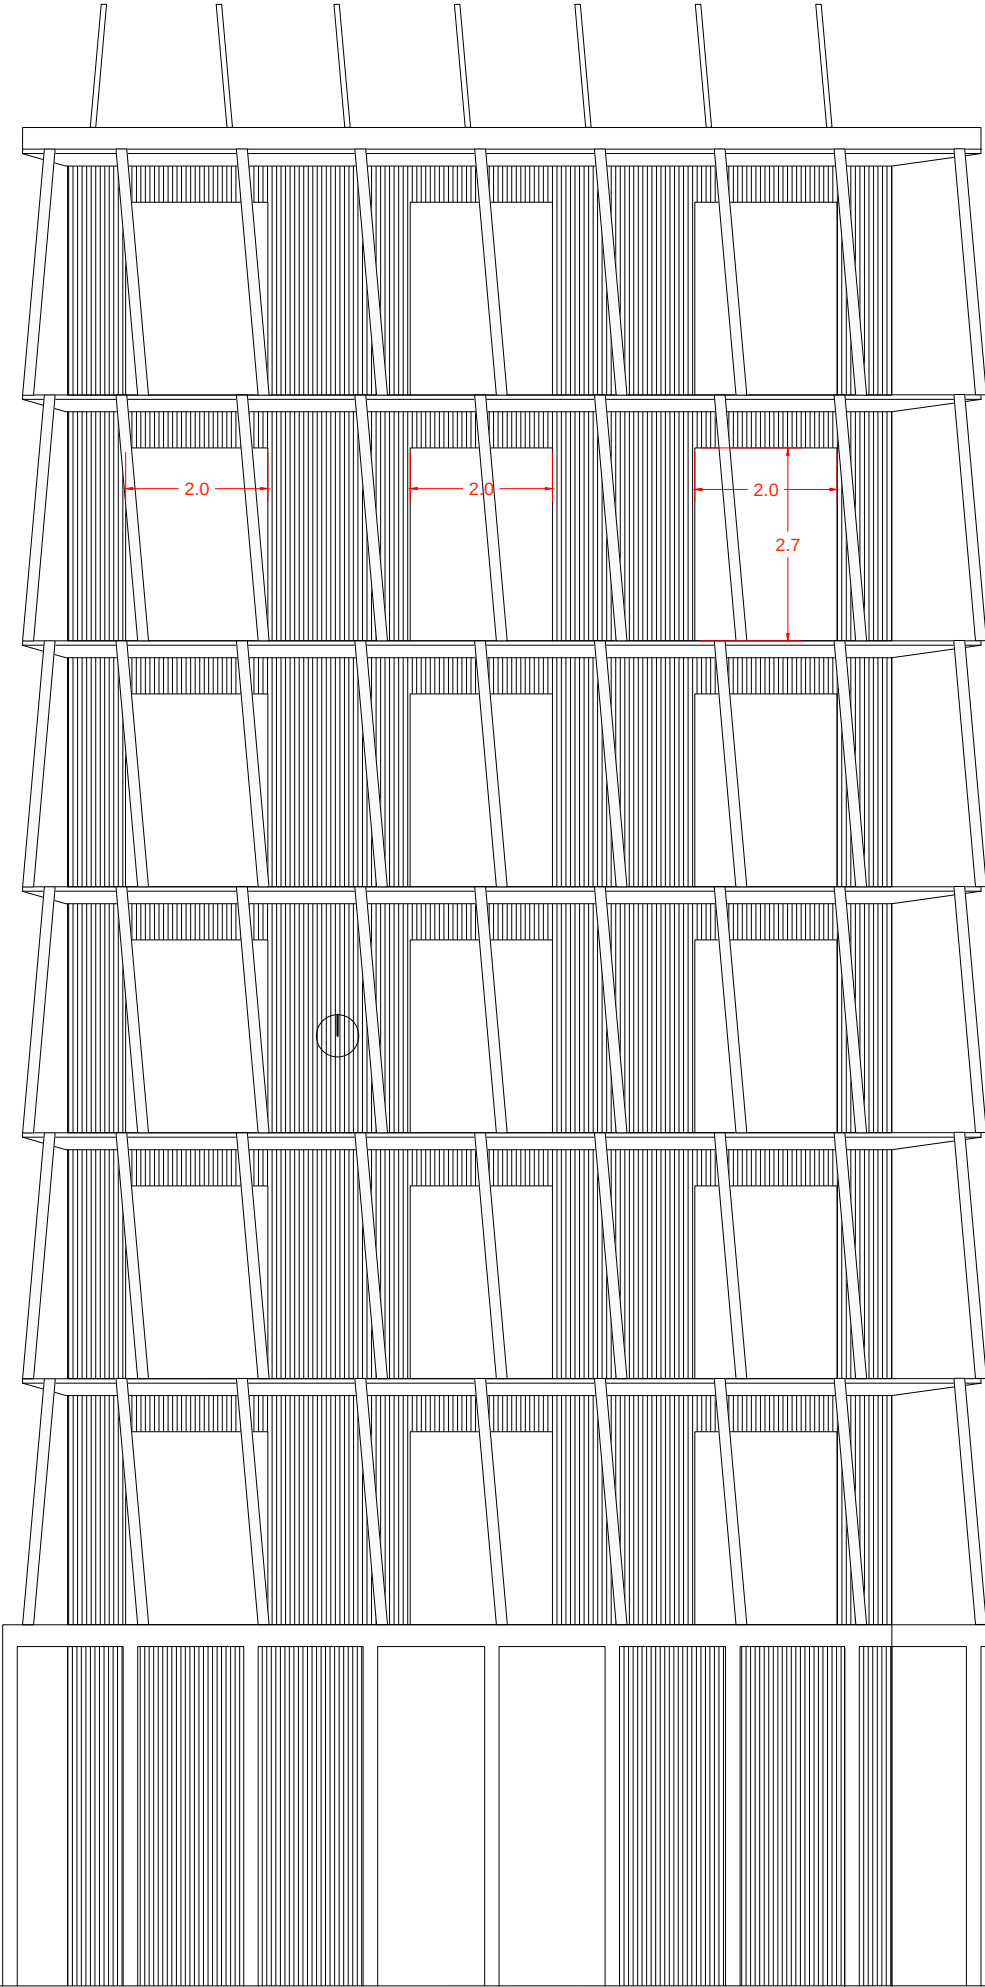

Drawing Title
004_XX_Wine Bar Elevation 2

Completion date
17/11/16


Completion by
SU

Scale:
1:100 @ A3

Print Size:
A3

Notes:

PARTI

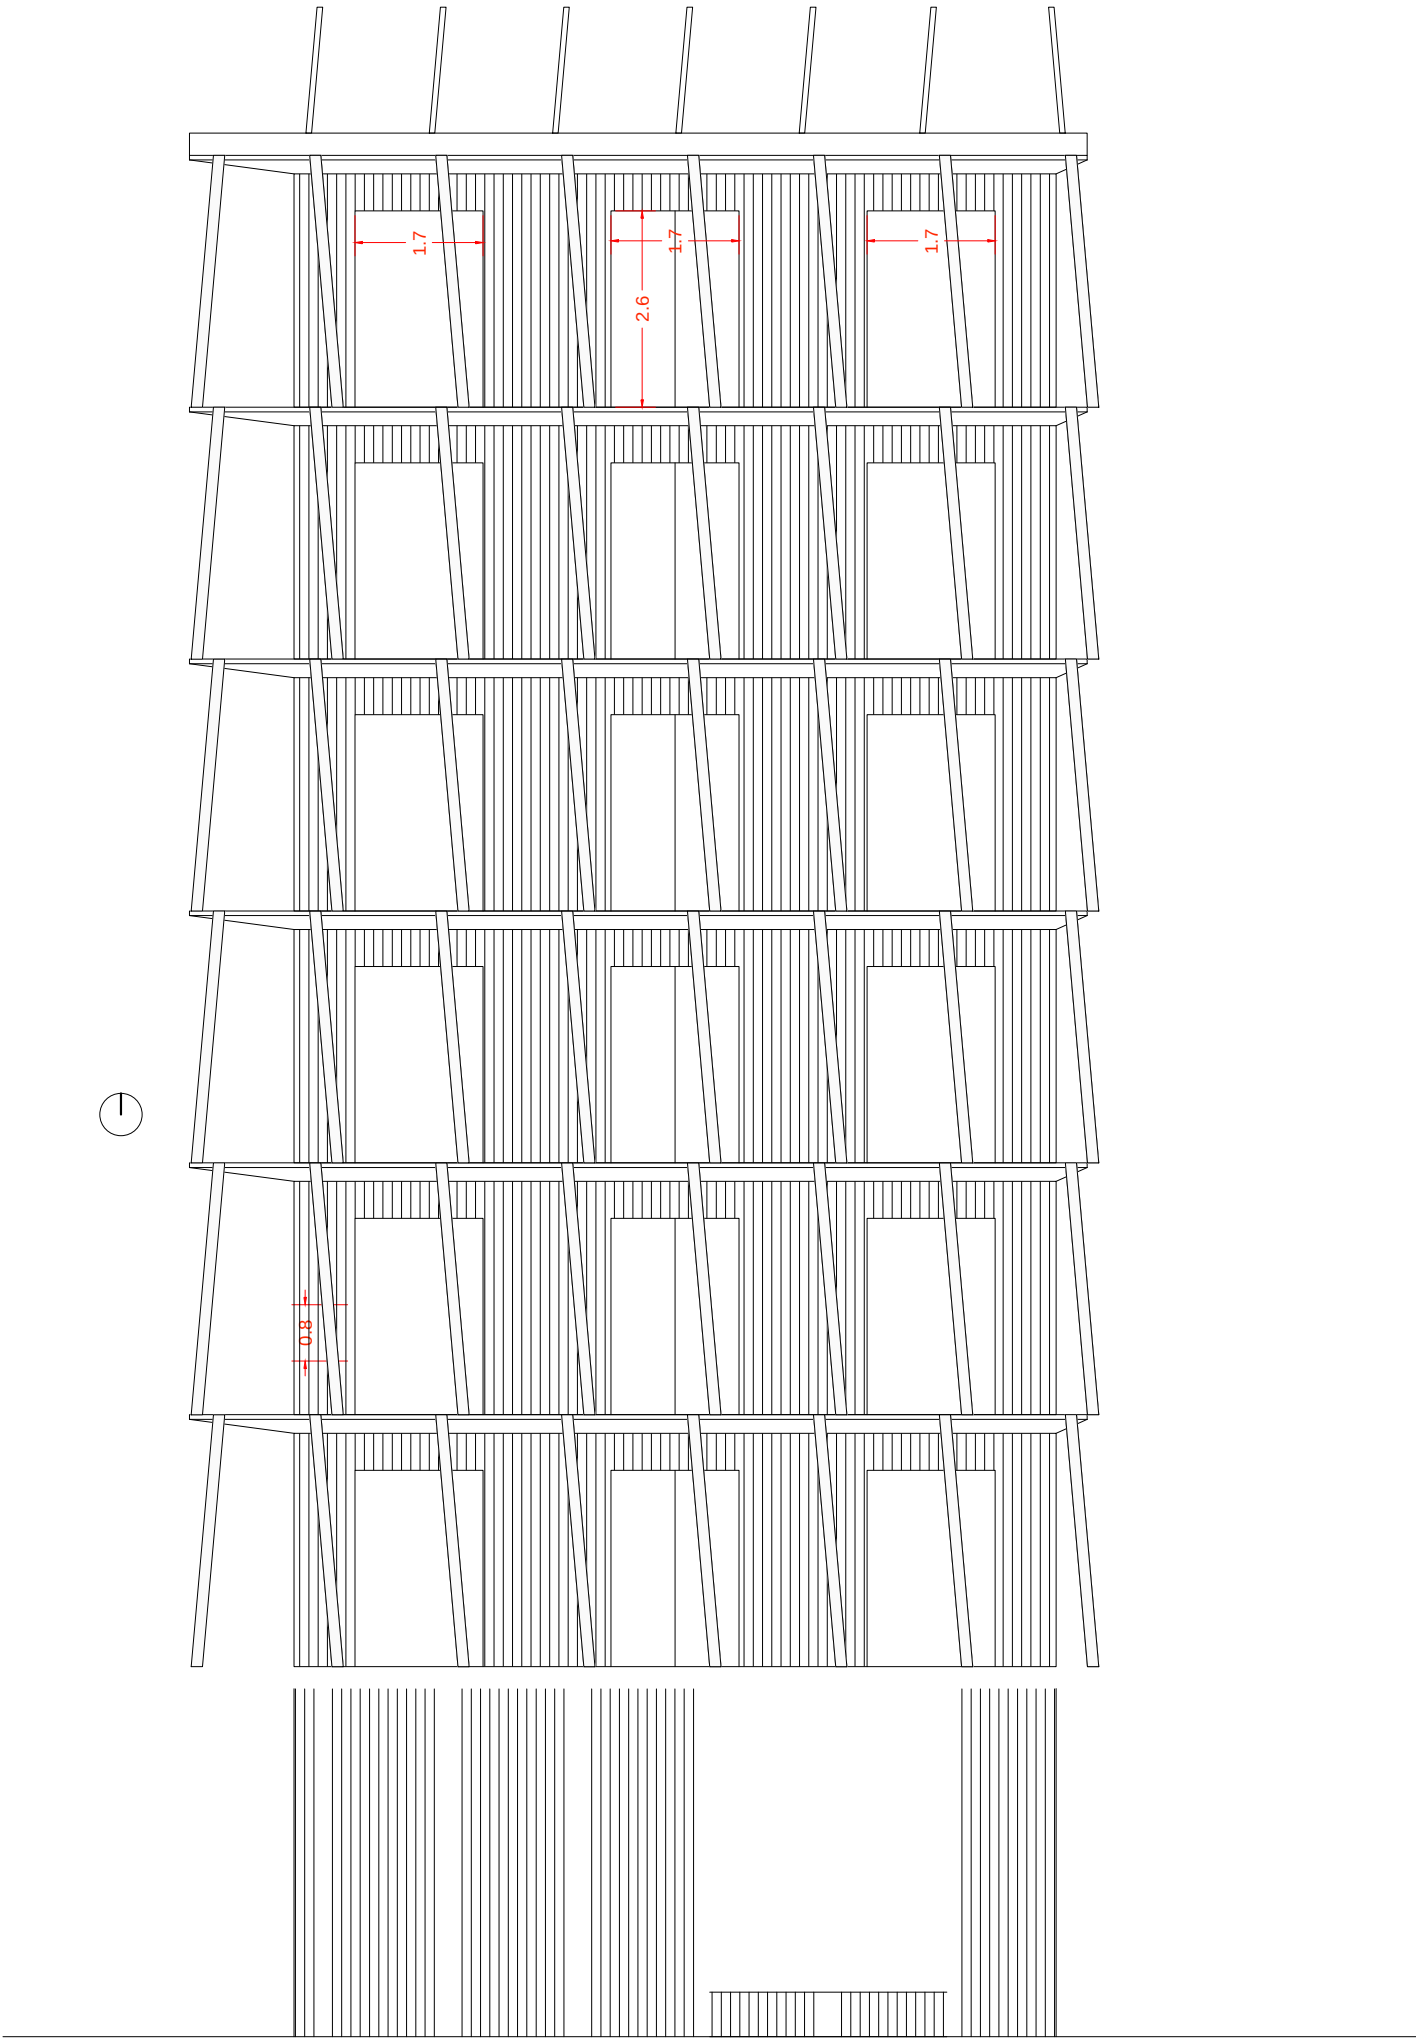

Drawing Title
004_XX_Wine Bar Elevation 3

Completion date
17/11/16


Completion by
SU

Scale:
1:100 @ A3

Print Size:
A3

Notes:

PARTI

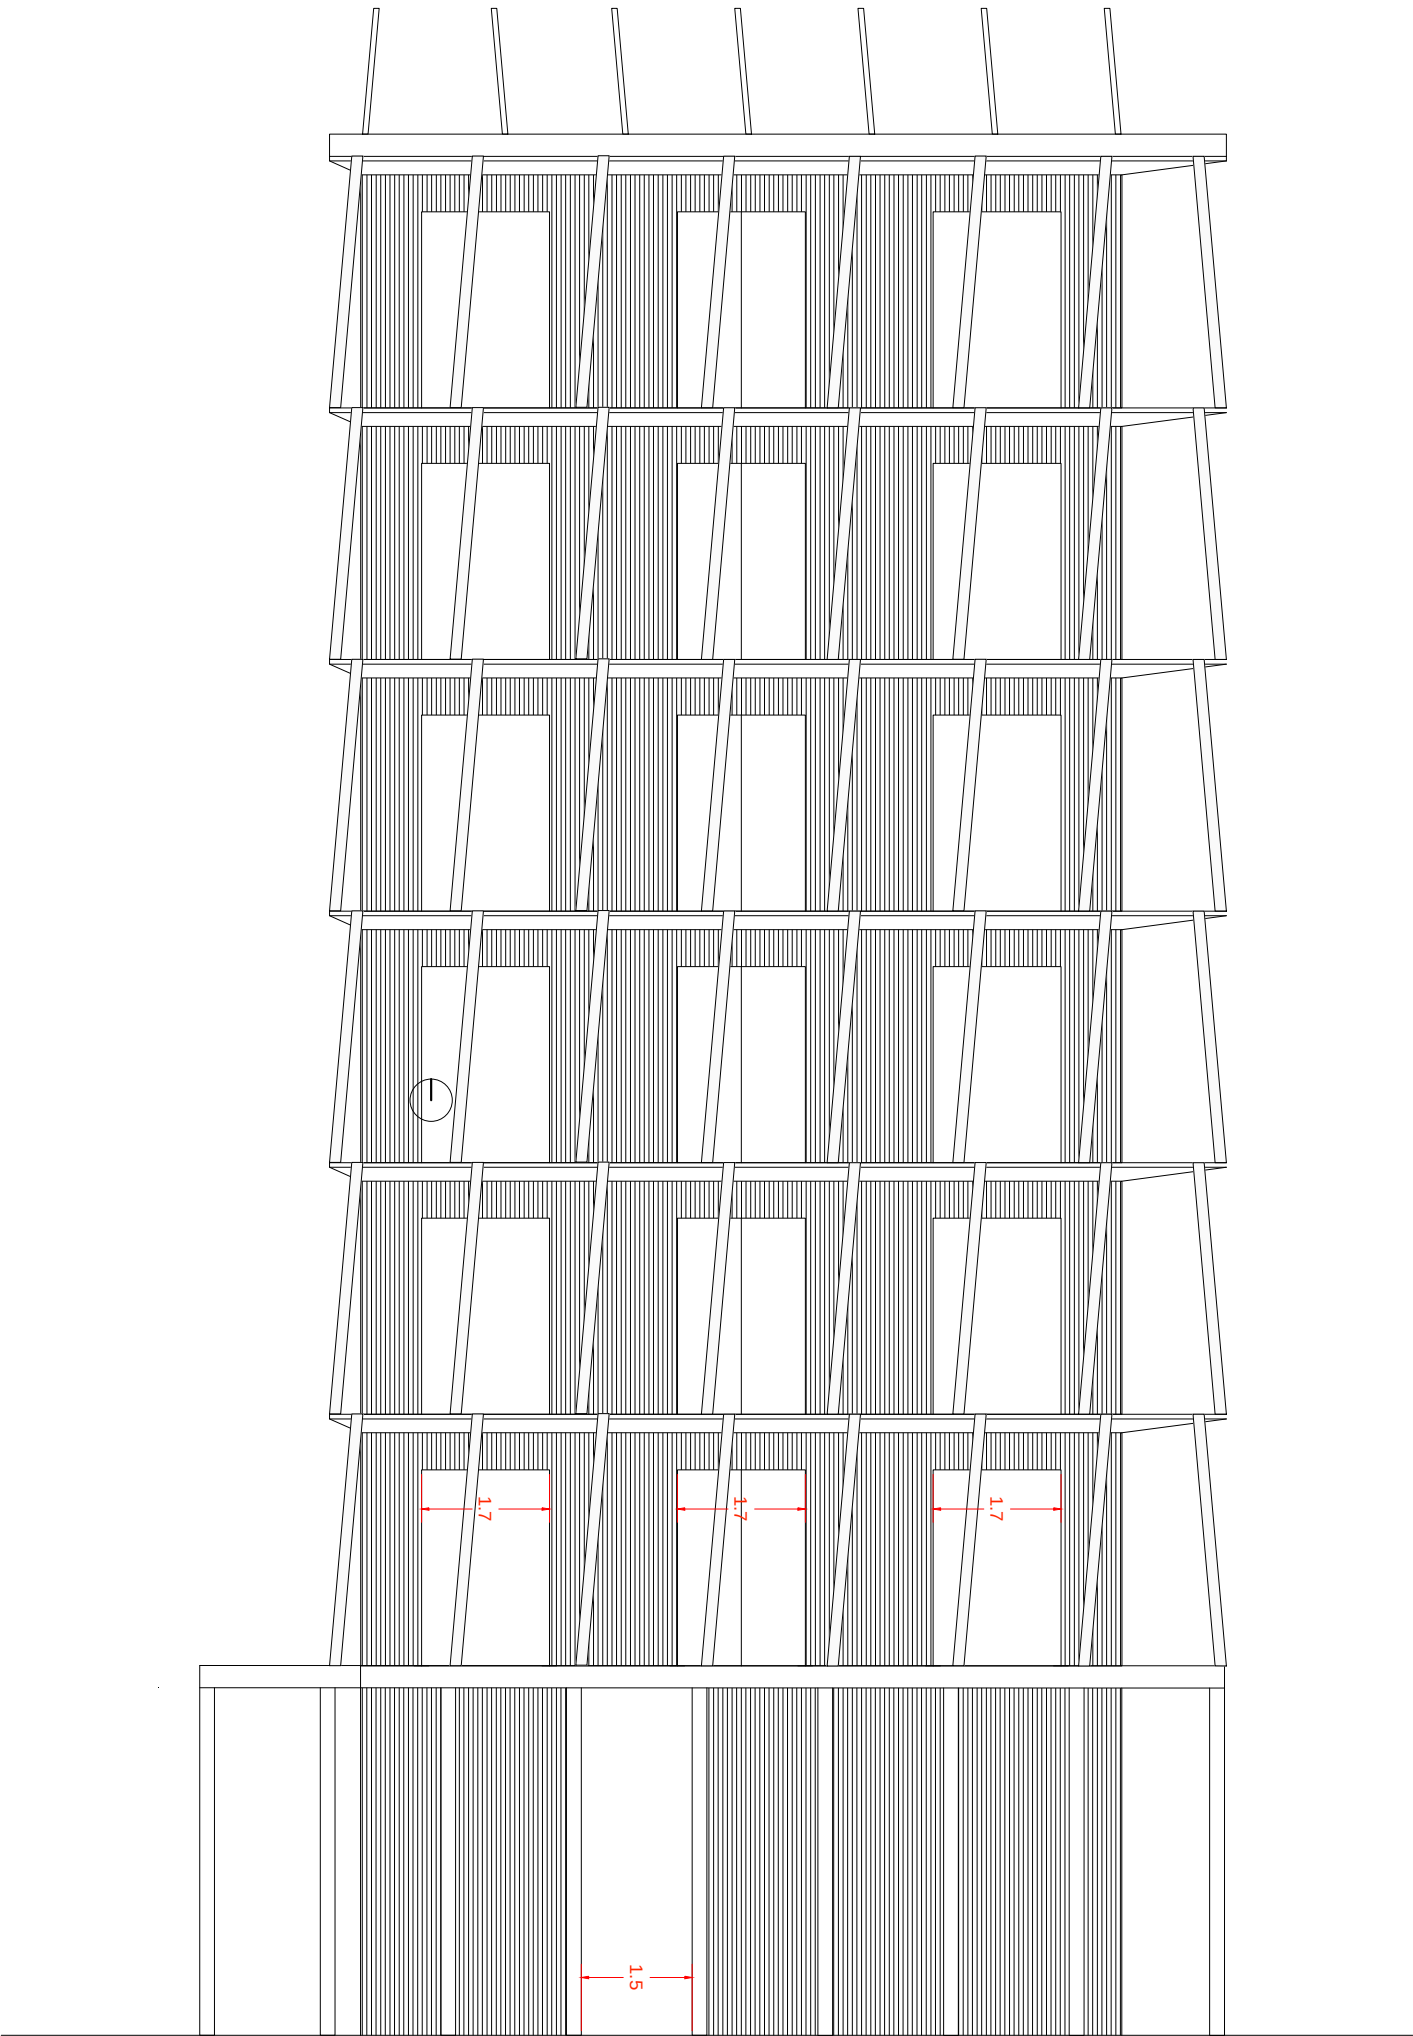

Drawing Title
004_XX_Wine Bar Elevation 4

Completion date
17/11/16


Completion by
SU

Scale:
1:100 @ A3

Print Size:
A3

Notes:

PART I

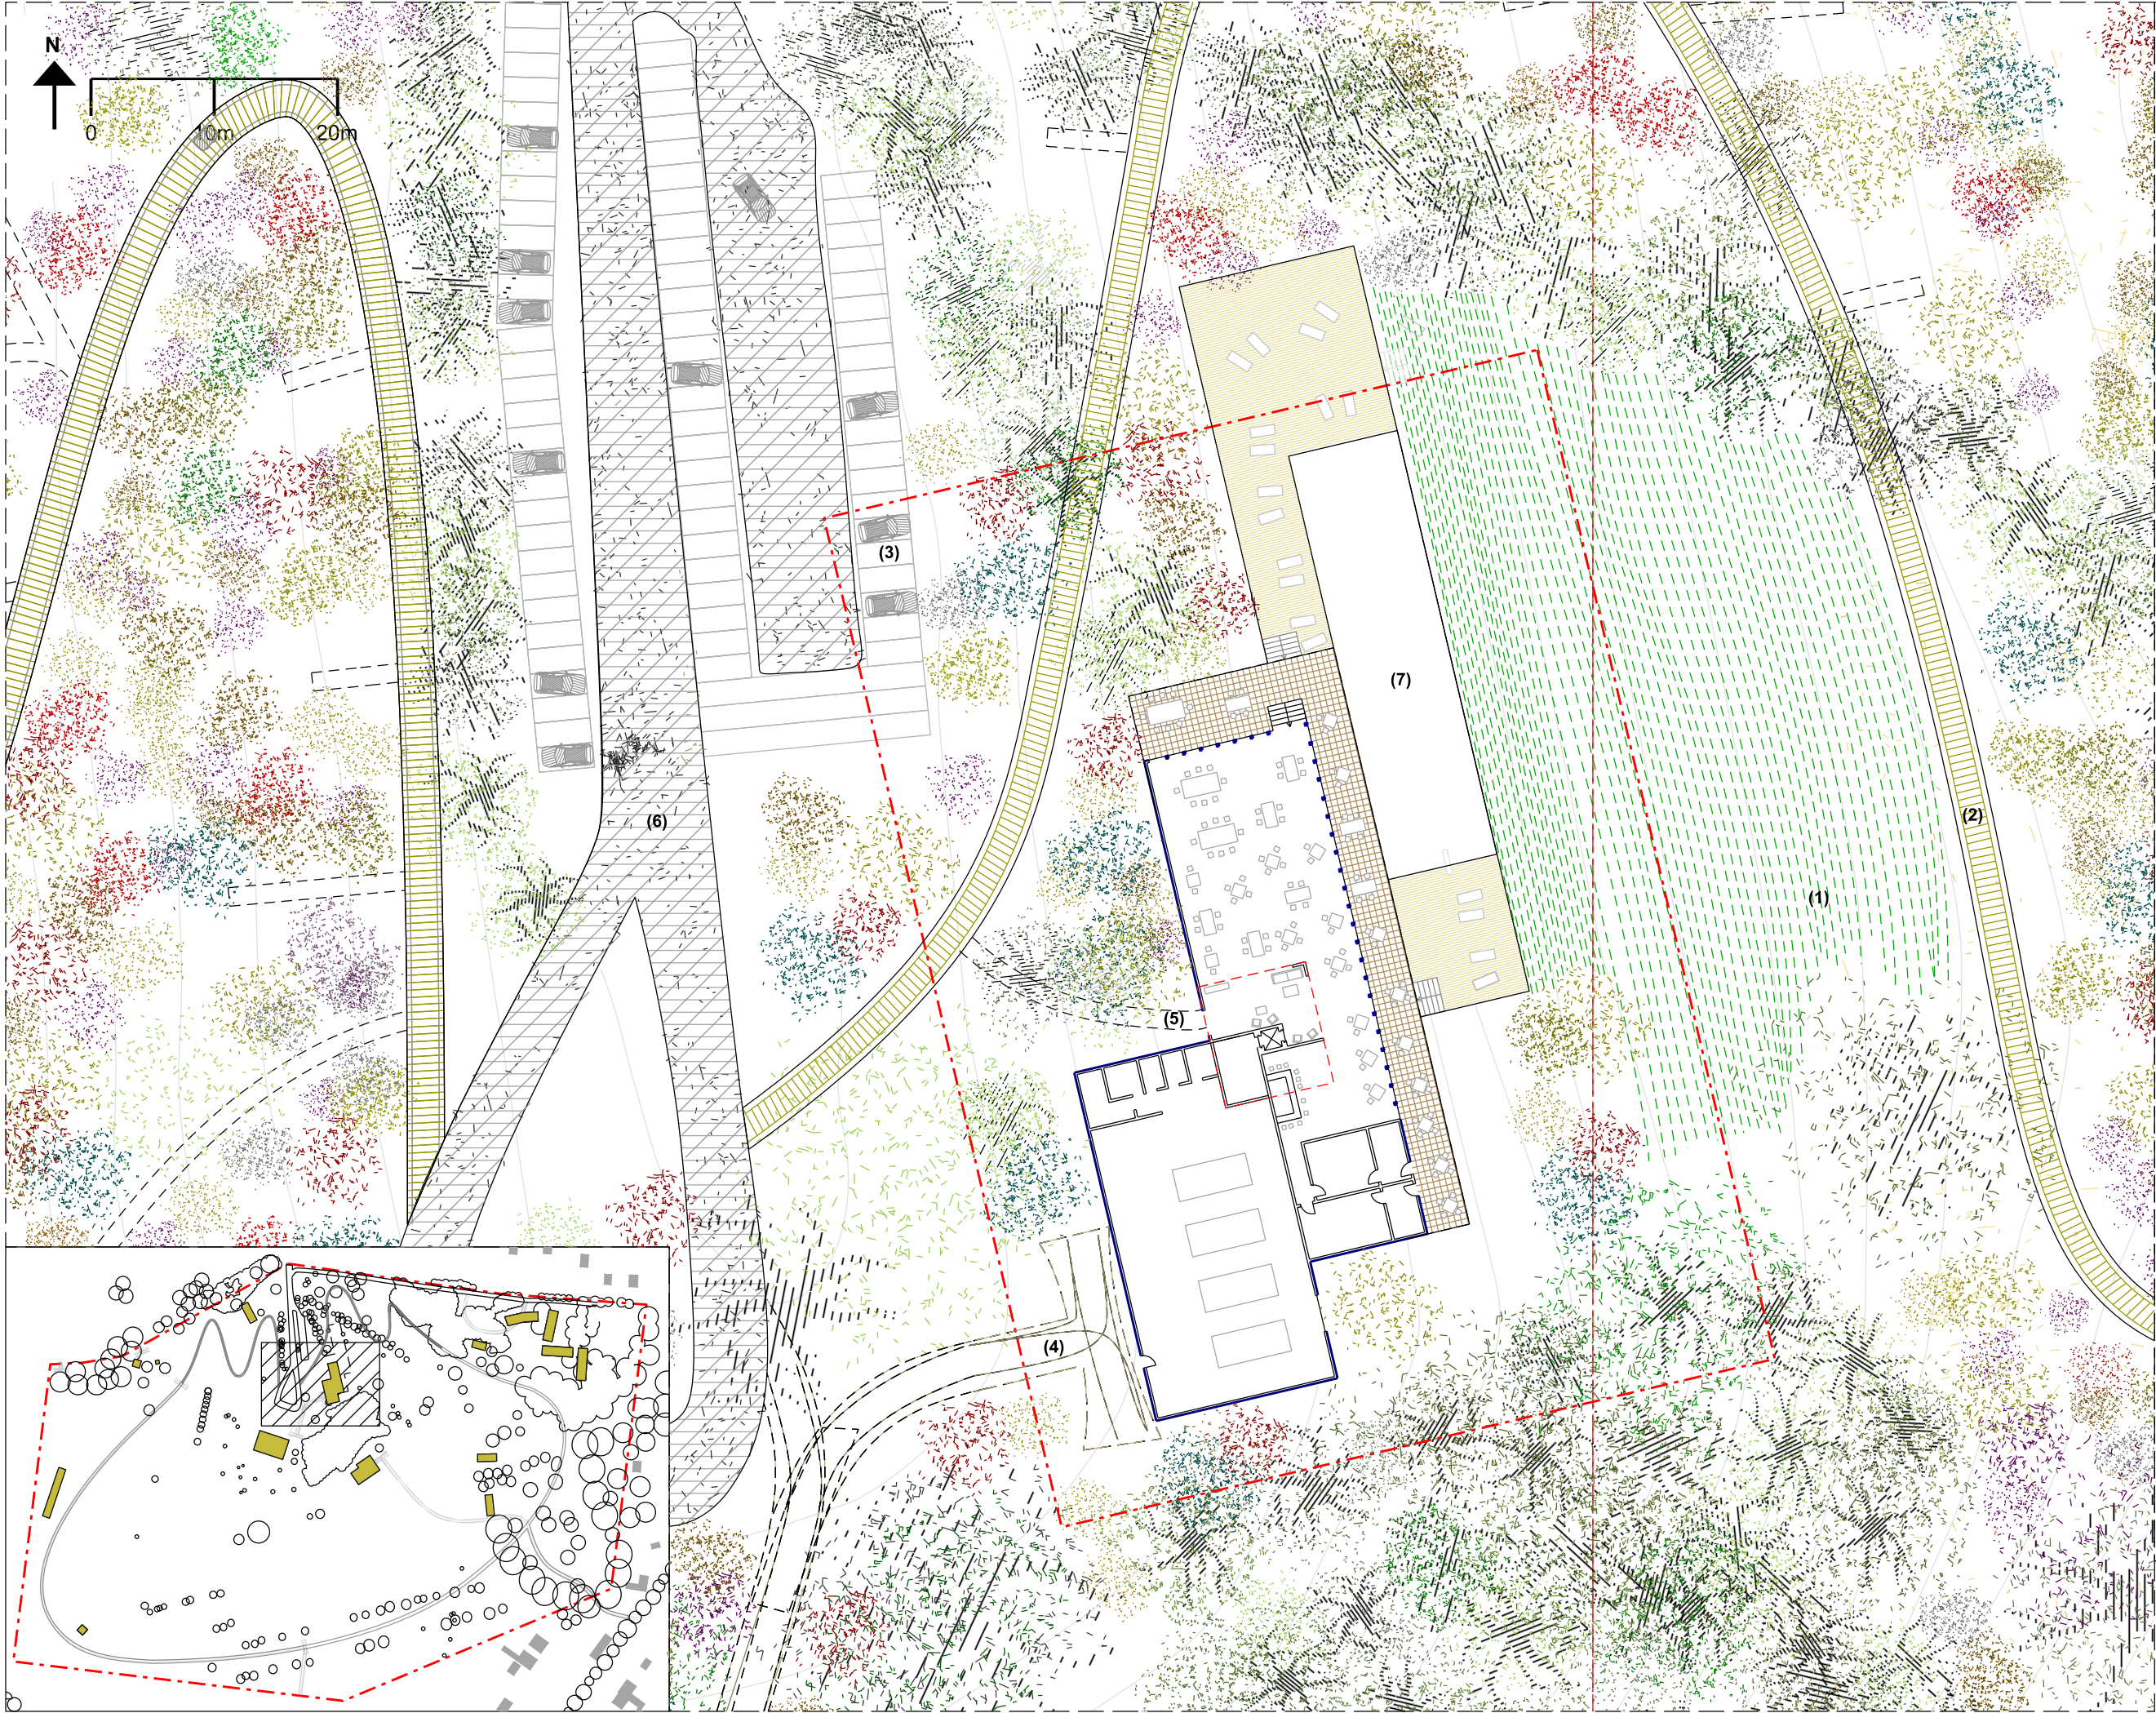

Drawing title:

004_36_Restaurant/Pool_
Plan_1-500

Completion date:

05/05/16

Completion by:

EH

Scale:

1:500@A3


Print size:

A3

Notes:

- Accomodation above GF
- Ref: 004_36_
Restaurant/Pool_
_Plan_1-200

- (1) Lawn
- (2) Covered Walkway
- (3) Car Parking
- (4) Fire Truck Path
- (5) Walking Path
- (6) Vehicle Road
- (7) Pool

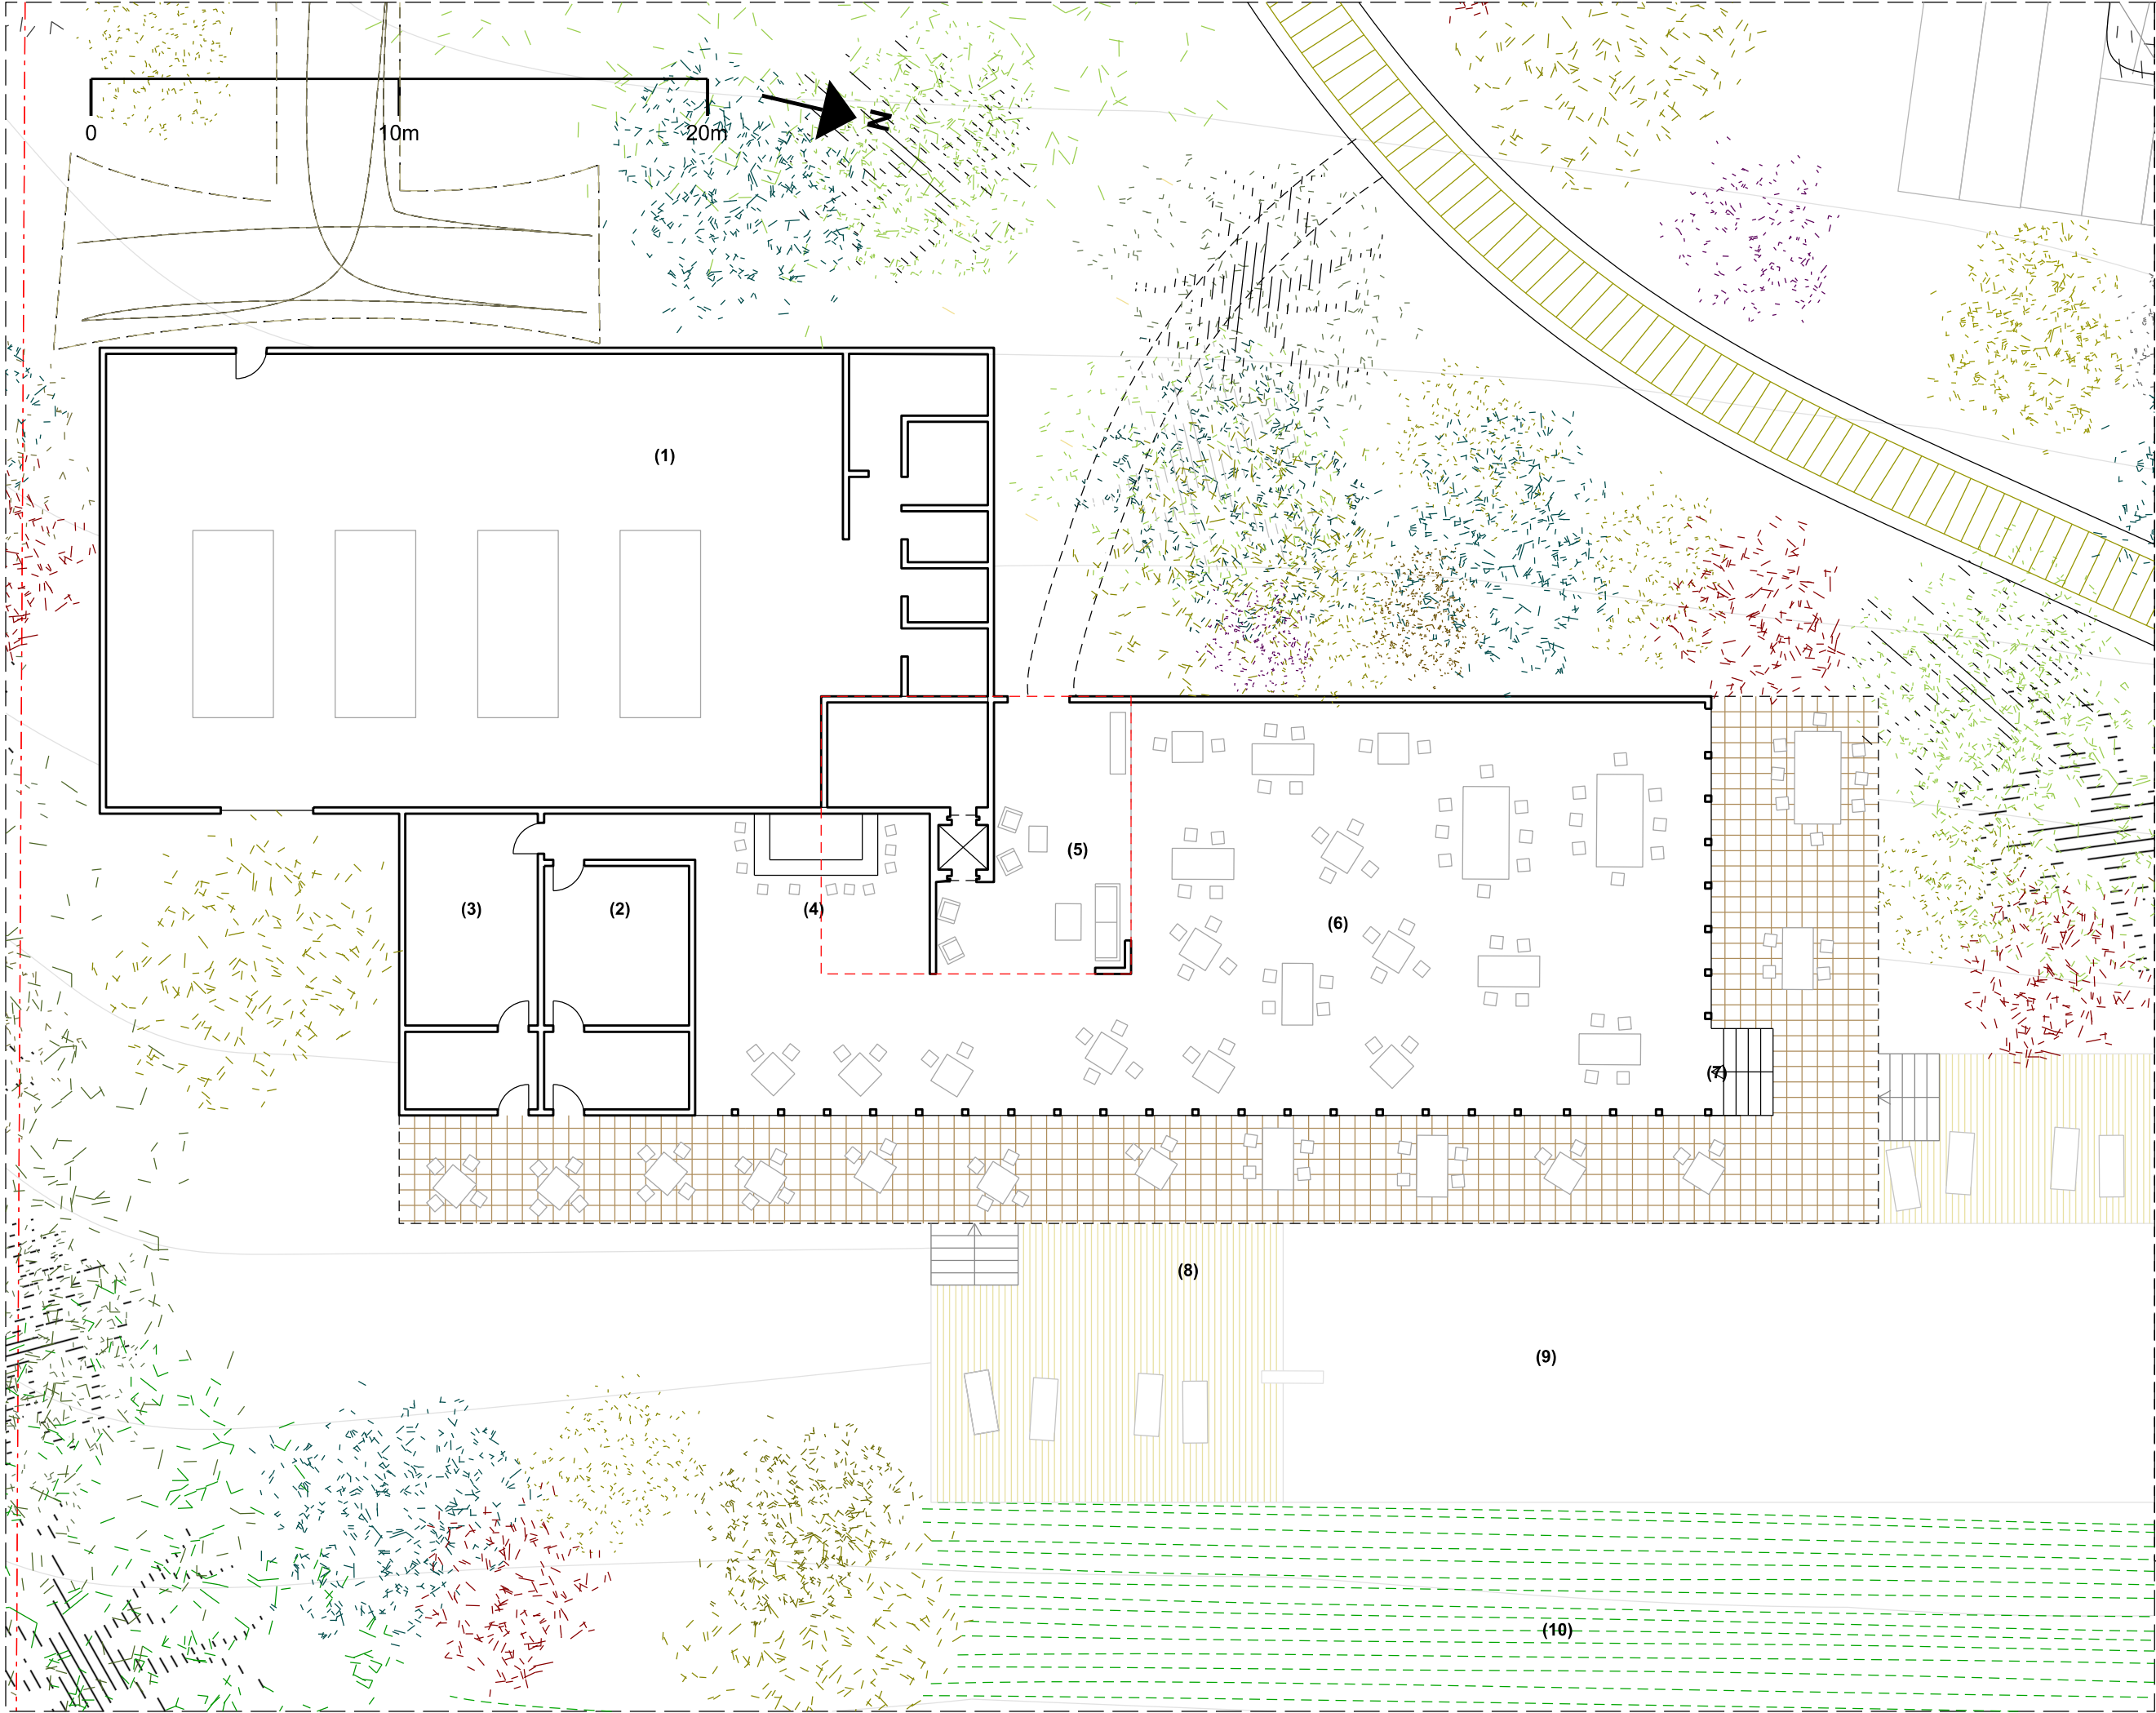

Drawing title:
004_36_Restaurant/Pool_Plan
_1-200


Completion date:
05/05/16

Completion by:
EH

Scale:
1:200@A3

Print size:
A3

- Notes:**
- (1) Kitchen
 - (2) WC
 - (3) WC
 - (4) Bar
 - (5) Lounge
 - (6) Restaurant
 - (7) Exterior Terrace
 - (8) Pool Terrace
 - (9) Pool
 - (10) Lawn

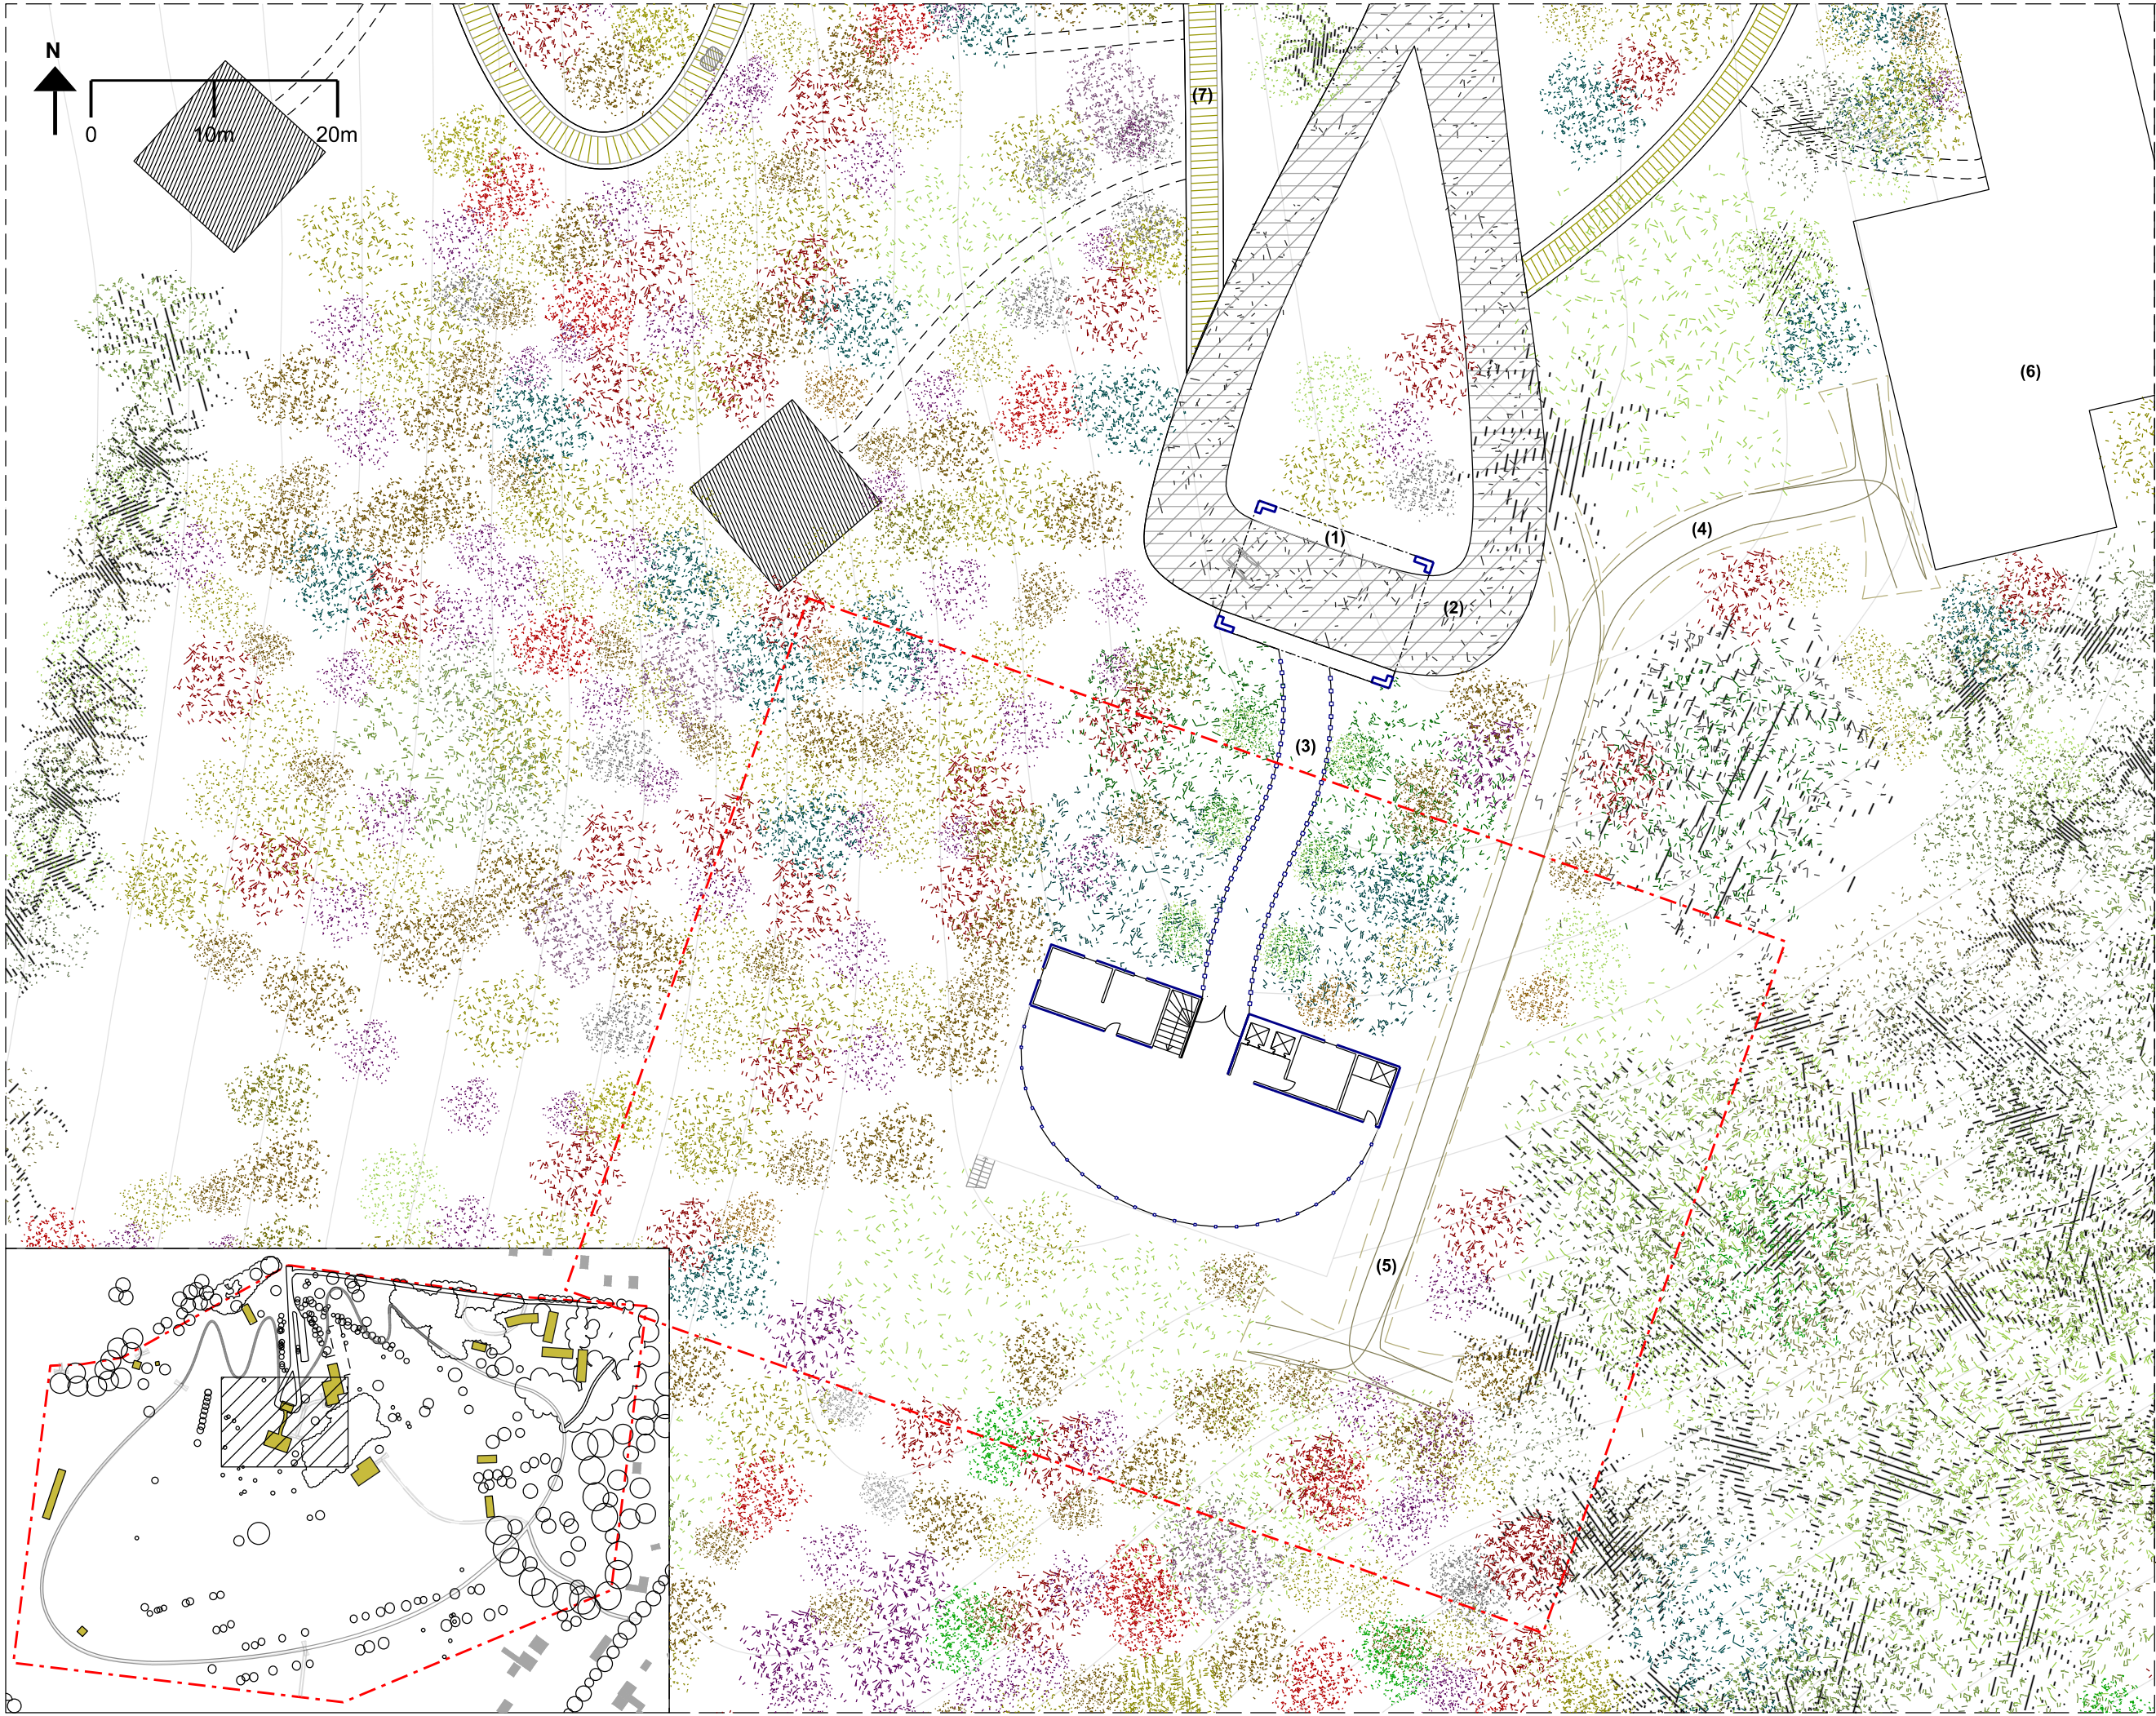

Drawing title:
004_36_Main Lodge_Plan
_1-500

Completion date:
05/05/16


Completion by:
EH

Scale:
1:500@A3

Print size:
A3

Notes:
--- Ref: 004_36_Main Lodge_
Plan_1-200

- (1) Port Crochere
- (2) Vehicle Road
- (3) Path
- (4) Fire Path
- (5) Conference entrance at Level -2
- (6) Main Restaurant
- (7) Covered Walkway

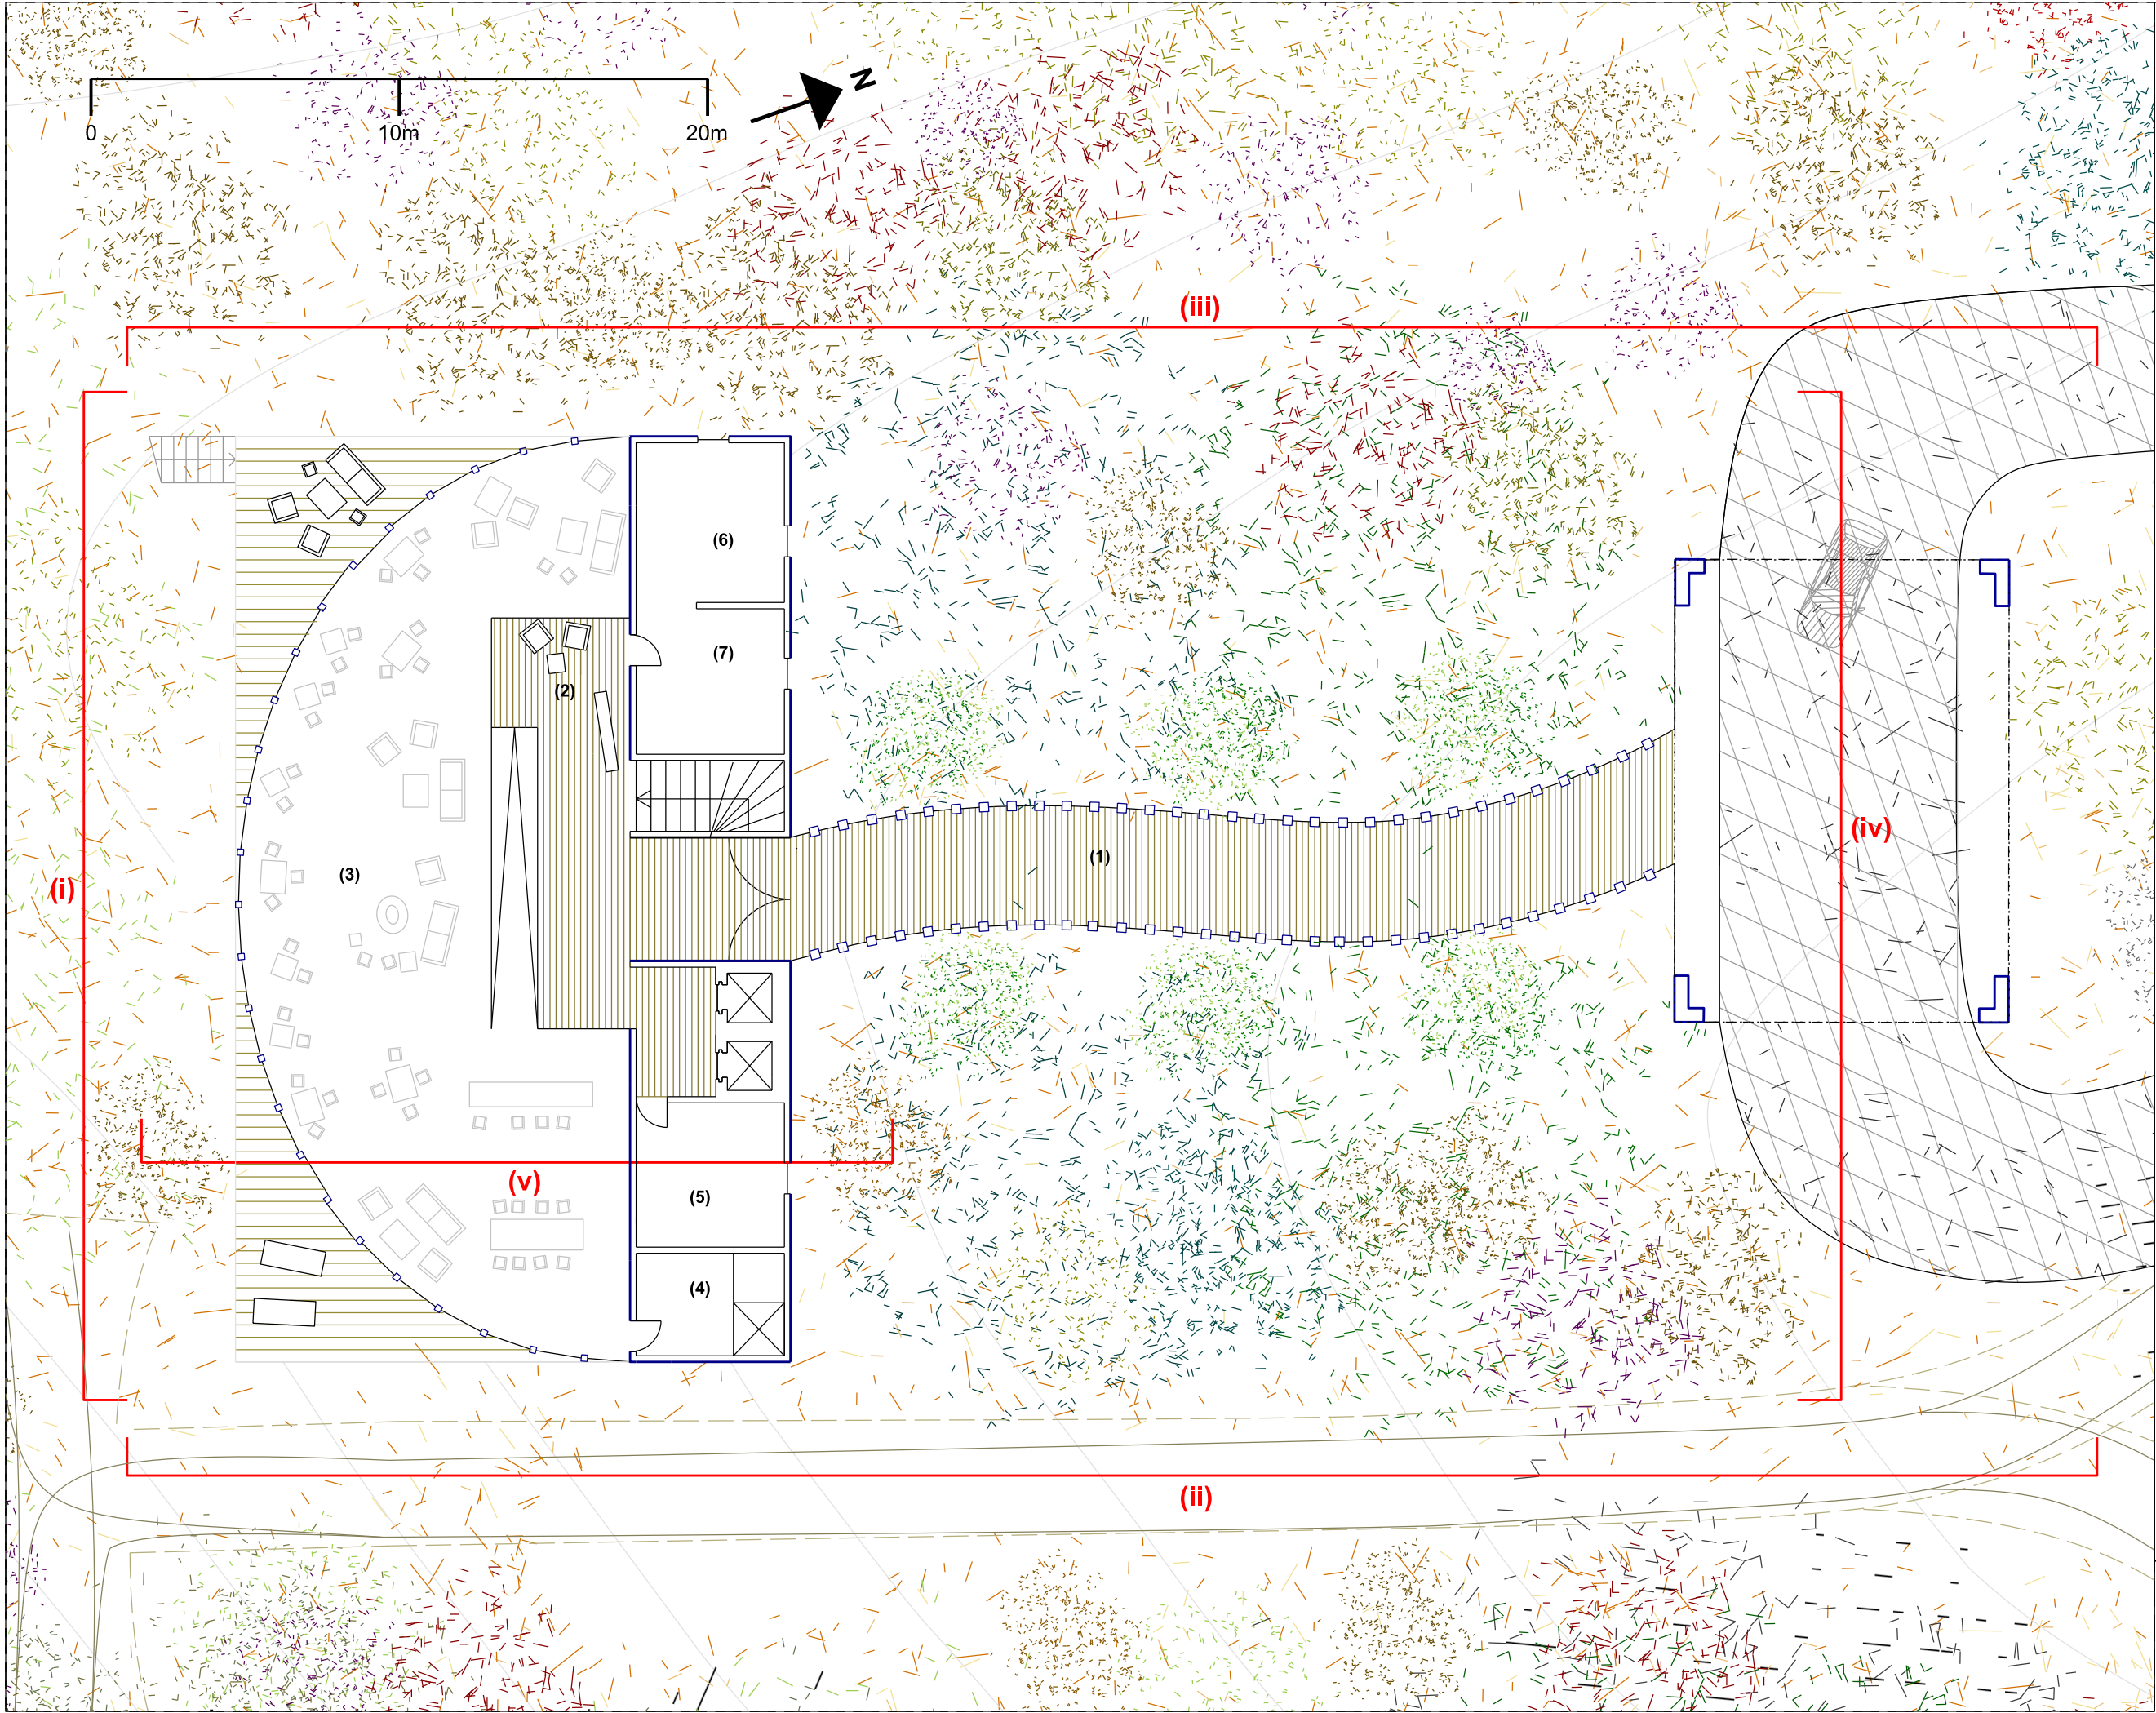

Drawing title:

004_36_Main Lodge_Plan

_1-200

Completion date:

05/05/16

Completion by:

EH

Scale:

1:200@A3

Print size:

A3

Notes:

- (1) Path
- (2) Check In
- (3) Bar
- (4) Plating Kitchen
- (5) WC
- (6) Front of House Office
- (7) Luggage Store


(i) Ref: 004_Main Lodge_ElevA
_1-200

(ii) Ref: 004_Main Lodge_ElevB
_1-200

(iii) Ref: 004_Main Lodge_ElevC
_1-200

(iv) Ref: 004_Main Lodge_ElevD
_1-200

(v) Ref: 004_Main Lodge_
SectionAA_1-200

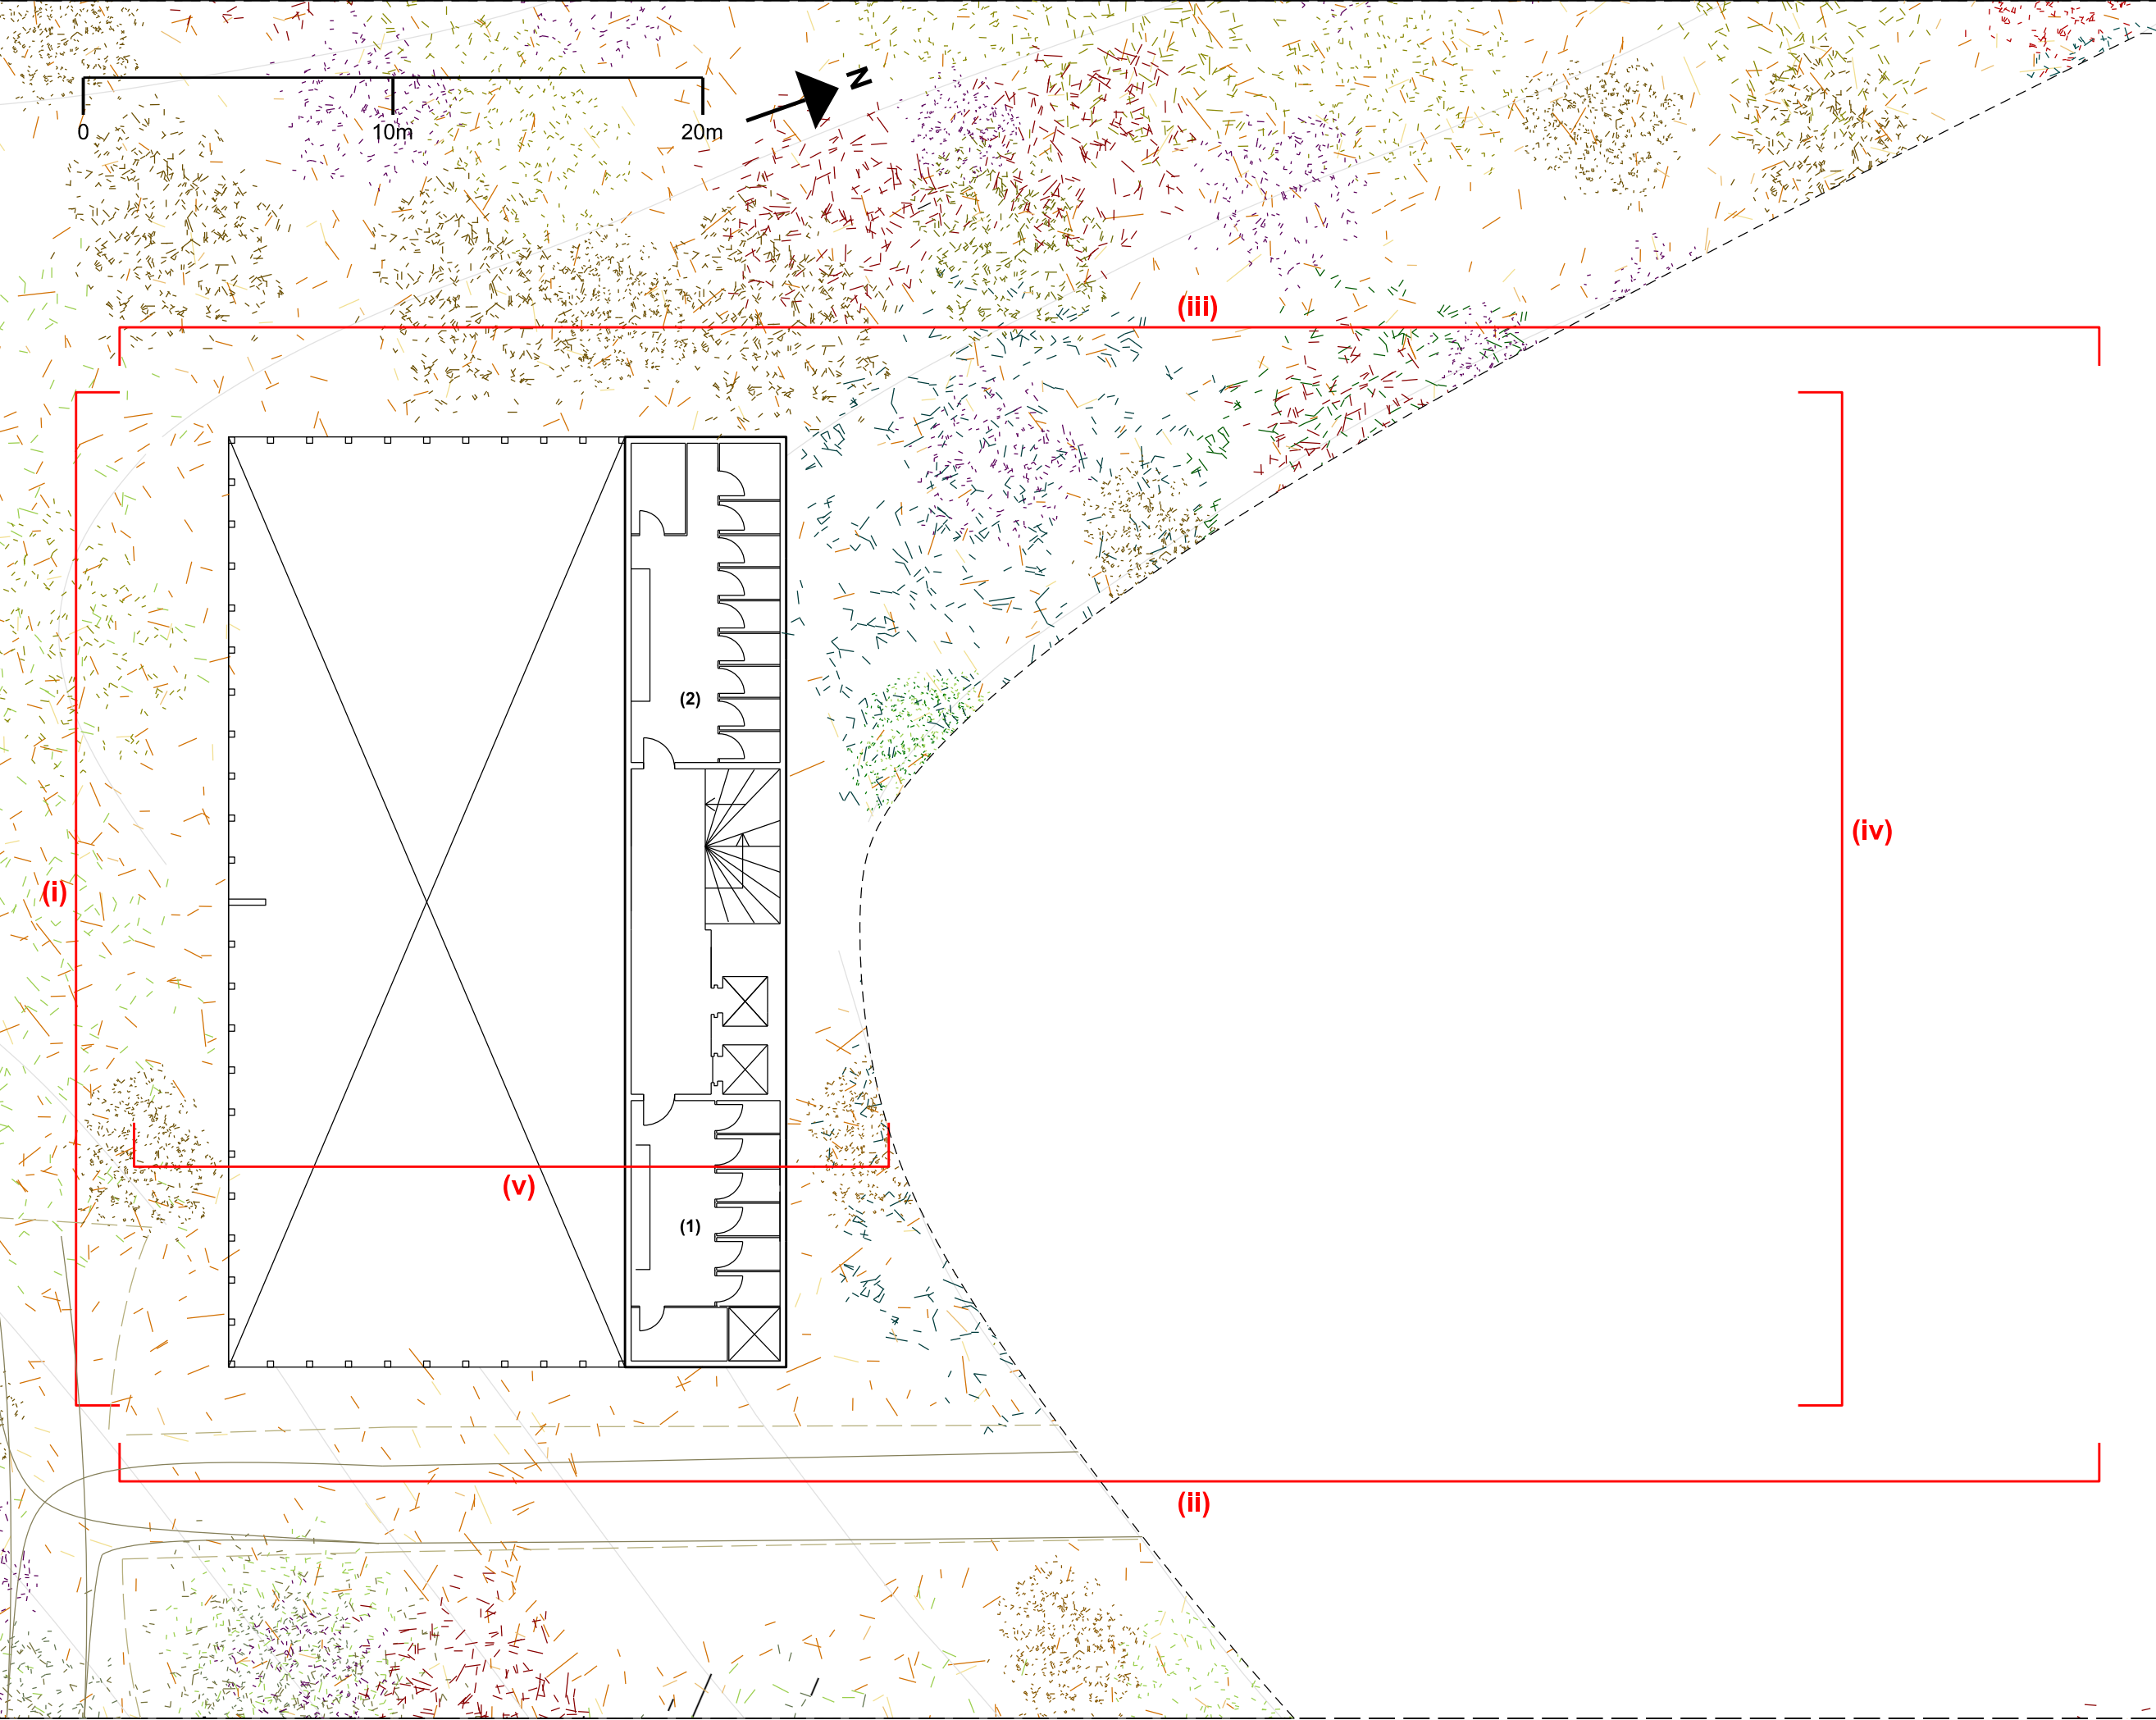

Drawing title:
004_36_Main Lodge_-1Plan
_1-200

Completion date:
05/05/16

Completion by:
EH


Scale:
1:200@A3

Print size:
A3

Notes:

(1) Mens WC
(2) Womens WC

(i) Ref: 004_Main Lodge_ElevA
_1-200
(ii) Ref: 004_Main Lodge_ElevB
_1-200
(iii) Ref: 004_Main Lodge_ElevC
_1-200
(iv) Ref: 004_Main Lodge_ElevD
_1-200
(v) Ref: 004_Main Lodge_
SectionAA_1-200

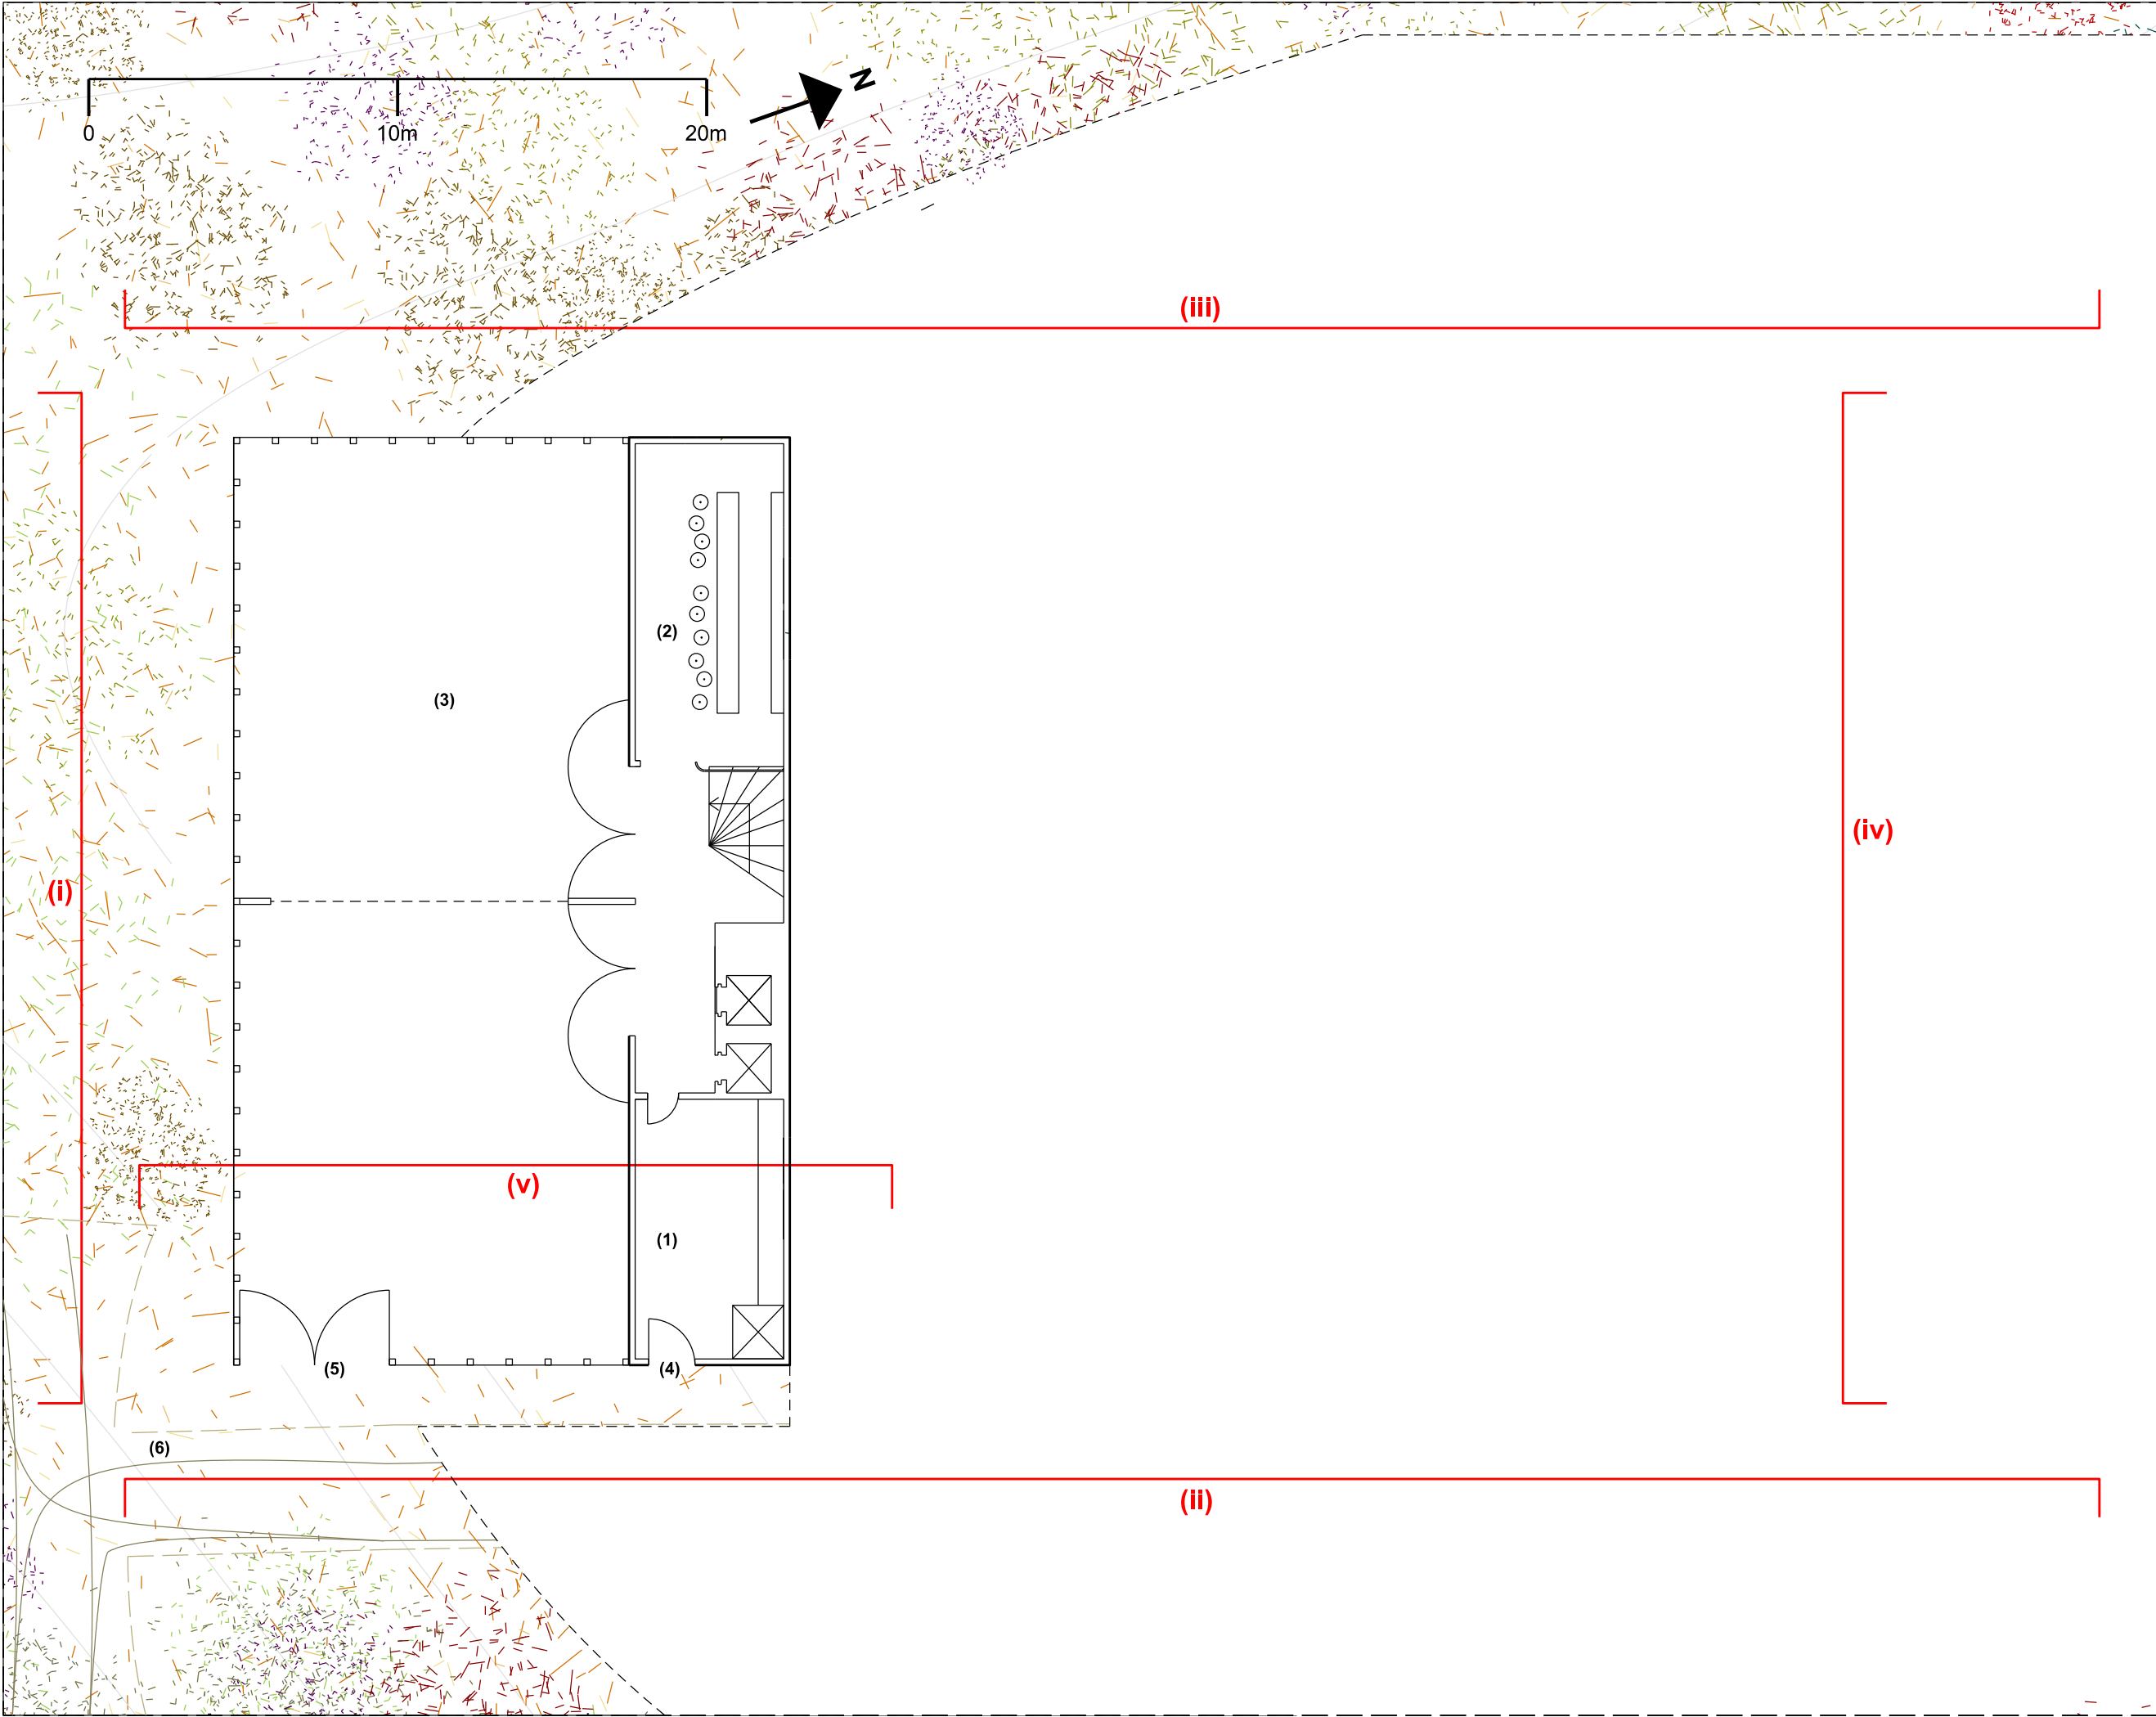

Drawing title:
004_36_Main Lodge_-2Plan
_1-200

Completion date:
05/05/16

Completion by:
EH



Scale:
1:200@A3

Print size:
A3

Notes:

(1) Plating Kitchen
(2) Bar
(3) Conference Space
(4) Kitchen Unloading
(5) Conference Loading/
Unloading
(6) Fire Truck access +
vehicle access

(i) Ref: 004_Main Lodge_ElevA
_1-200
(ii) Ref: 004_Main Lodge_ElevB
_1-200
(iii) Ref: 004_Main Lodge_ElevC
_1-200
(iv) Ref: 004_Main Lodge_ElevD
_1-200
(v) Ref: 004_Main Lodge_
SectionAA_1-200

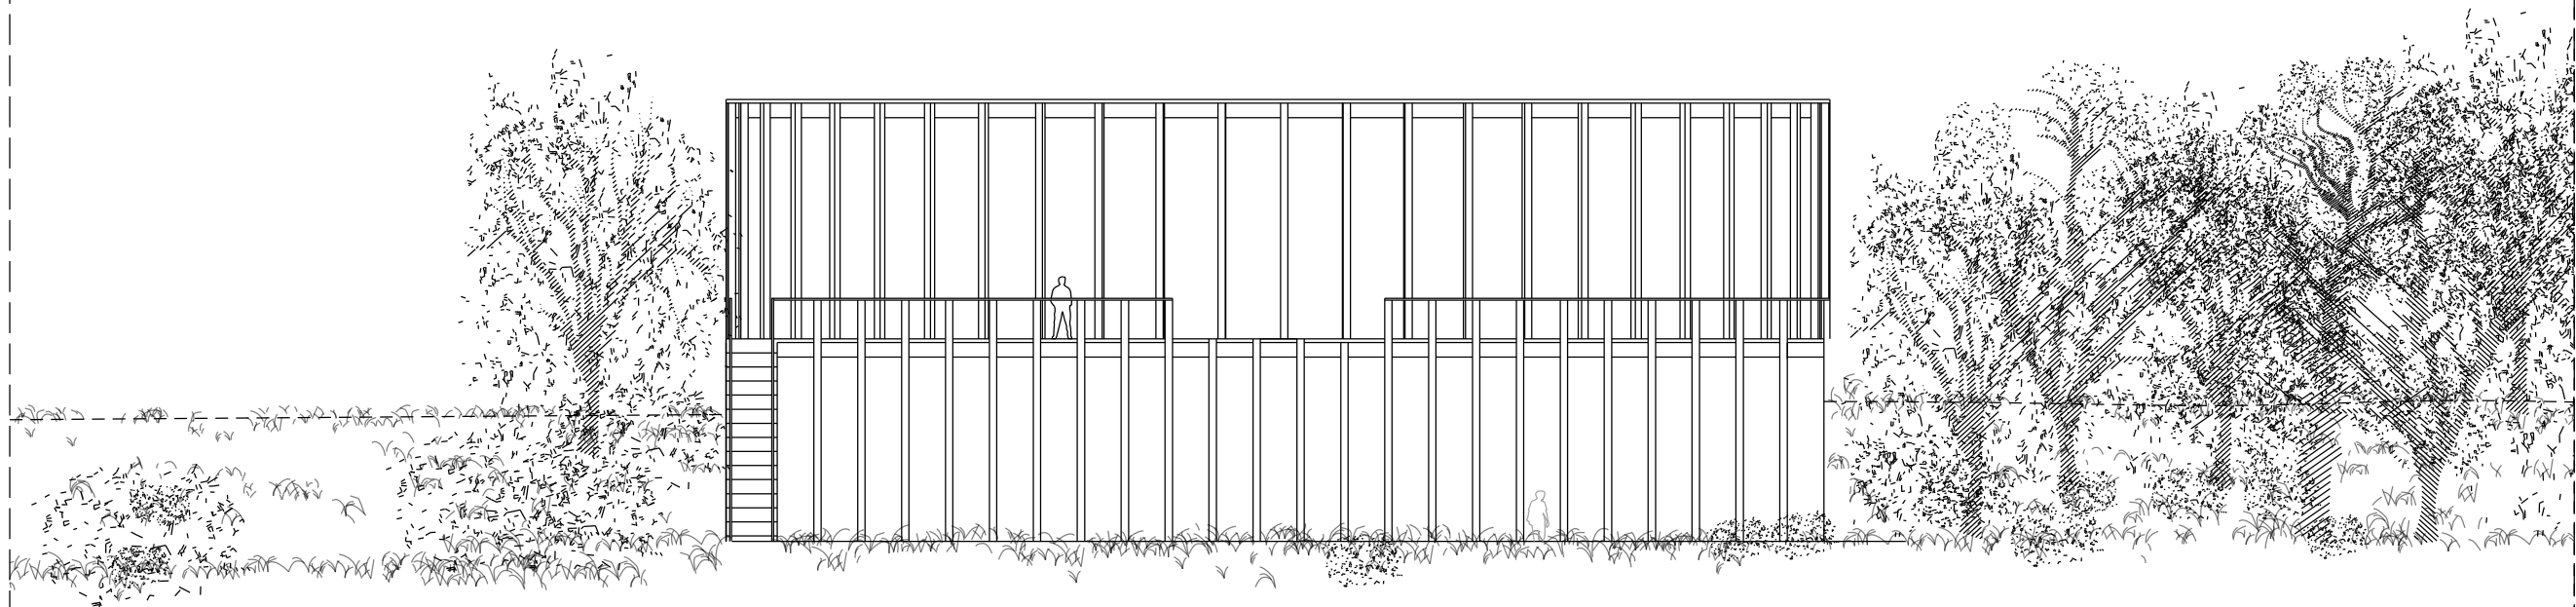 

Drawing title:

004_36_Main Lodge_ElevA
_1-200

Completion date:

05/05/16

Completion by:

EH

Scale:

1:200@A3

Print size:



A3

Notes:

Ref 1: 004_36_Main Lodge_
GF Plan_1-200

Ref 2: 004_36_Main Lodge_
-1 Plan_1-200

Ref 3: 004_36_Main Lodge_
-2 Plan_1-200

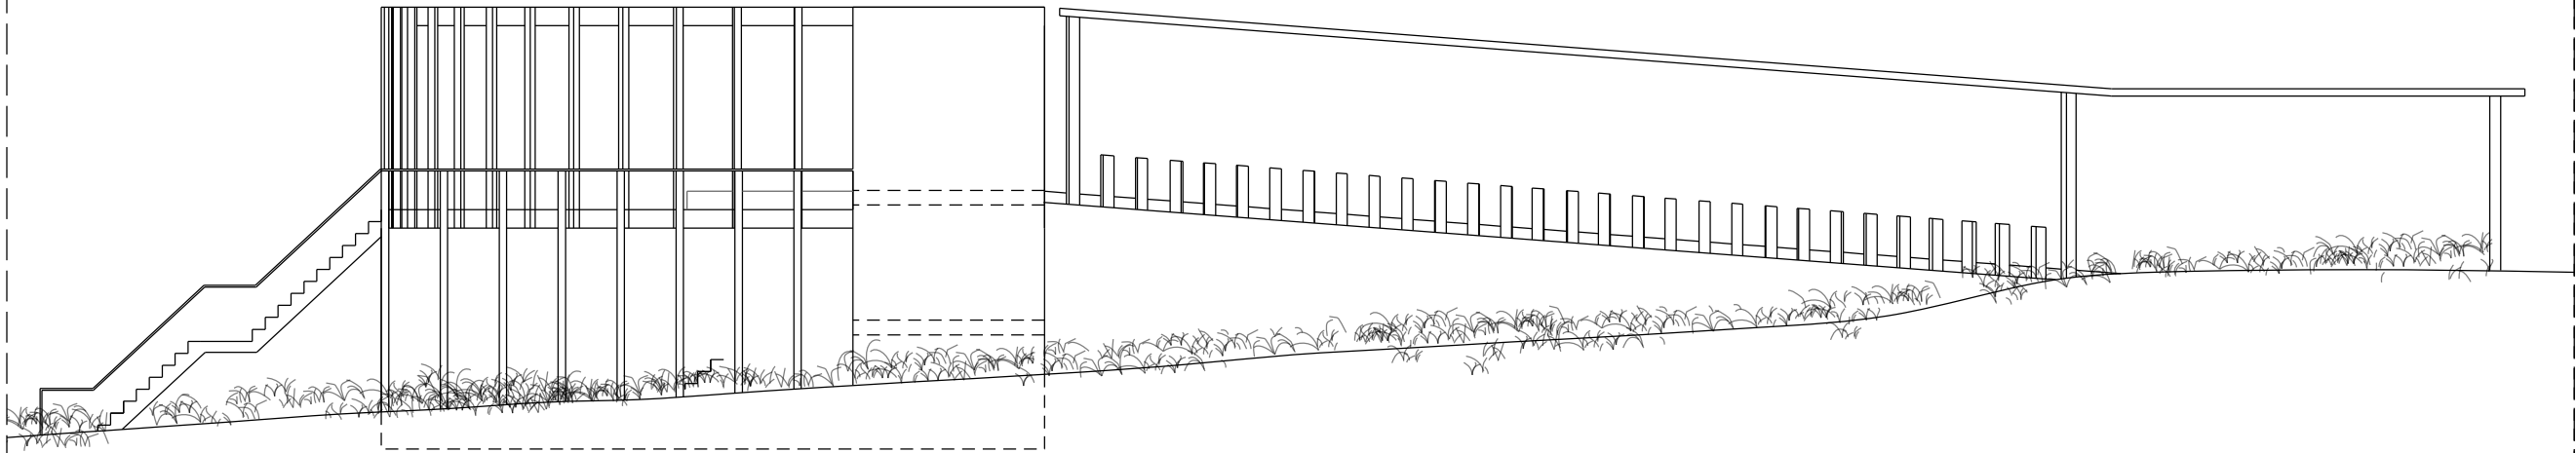 

Drawing title:
004_36_Main Lodge_ElevB
_1-200



Completion date:
05/05/16

Completion by:
EH

Scale:
1:200@A3

Print size:
A3

- Notes:**
- Ref 1: 004_36_Main Lodge_
GF Plan_1-200*
 - Ref 2: 004_36_Main Lodge_
-1 Plan_1-200*
 - Ref 3: 004_36_Main Lodge_
-2 Plan_1-200*

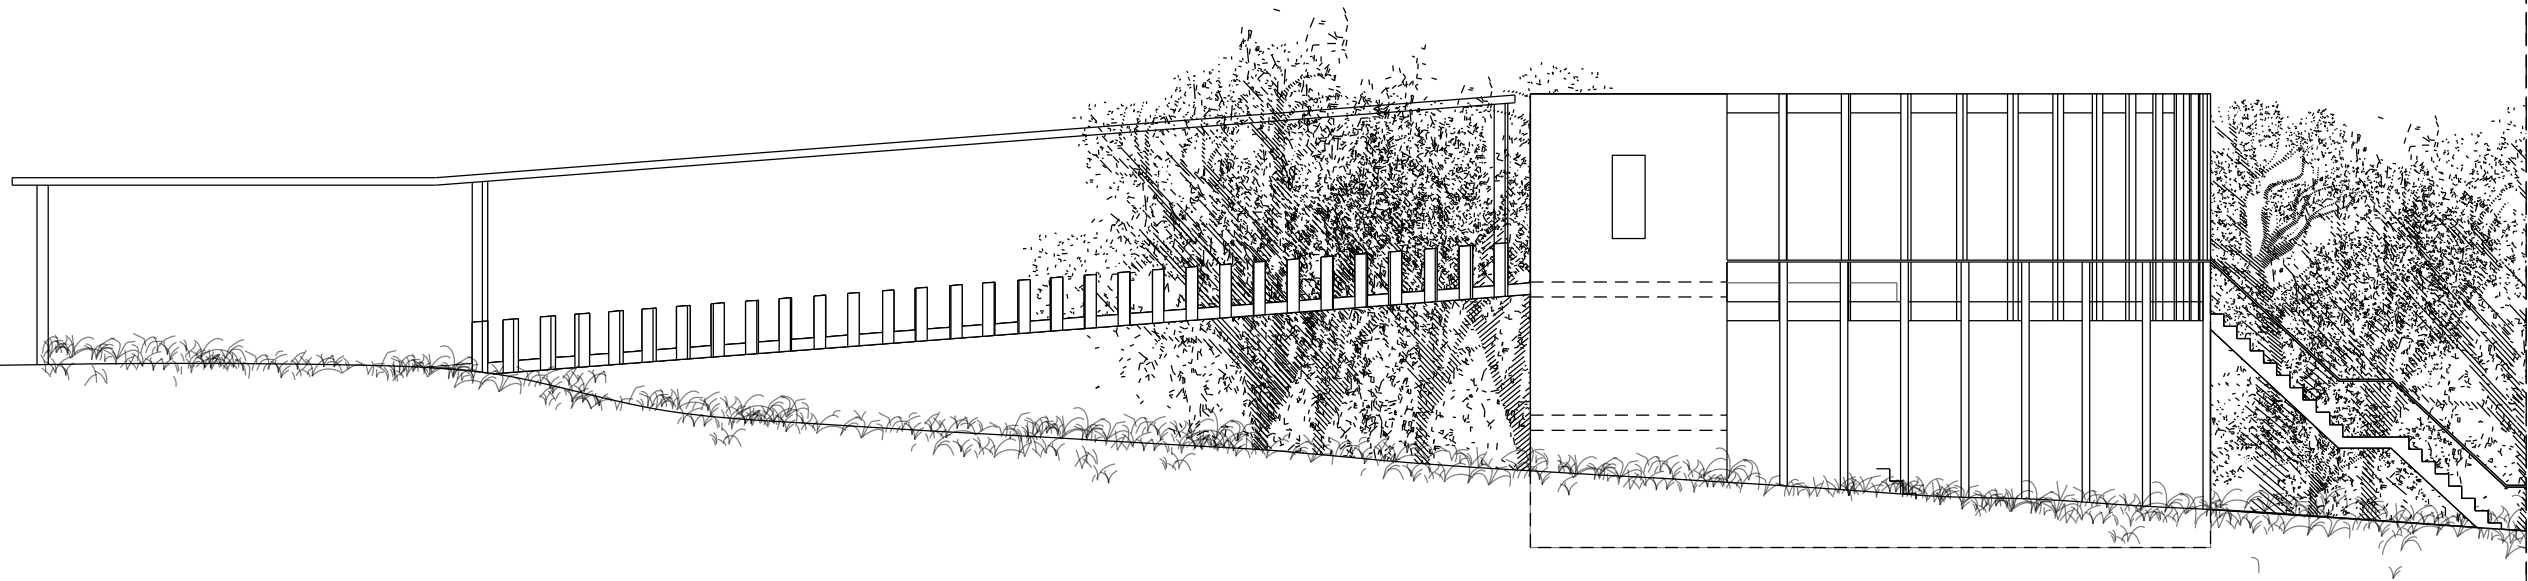 

Drawing title:
004_36_Main Lodge_ElevC
_1-200

Completion date:
05/05/16

Completion by:
EH



Scale:
1:200@A3

Print size:
A3

Notes:
*Ref 1: 004_36_Main Lodge_
GF Plan_1-200*

*Ref 2: 004_36_Main Lodge_
-1 Plan_1-200*

*Ref 3: 004_36_Main Lodge_
-2 Plan_1-200*

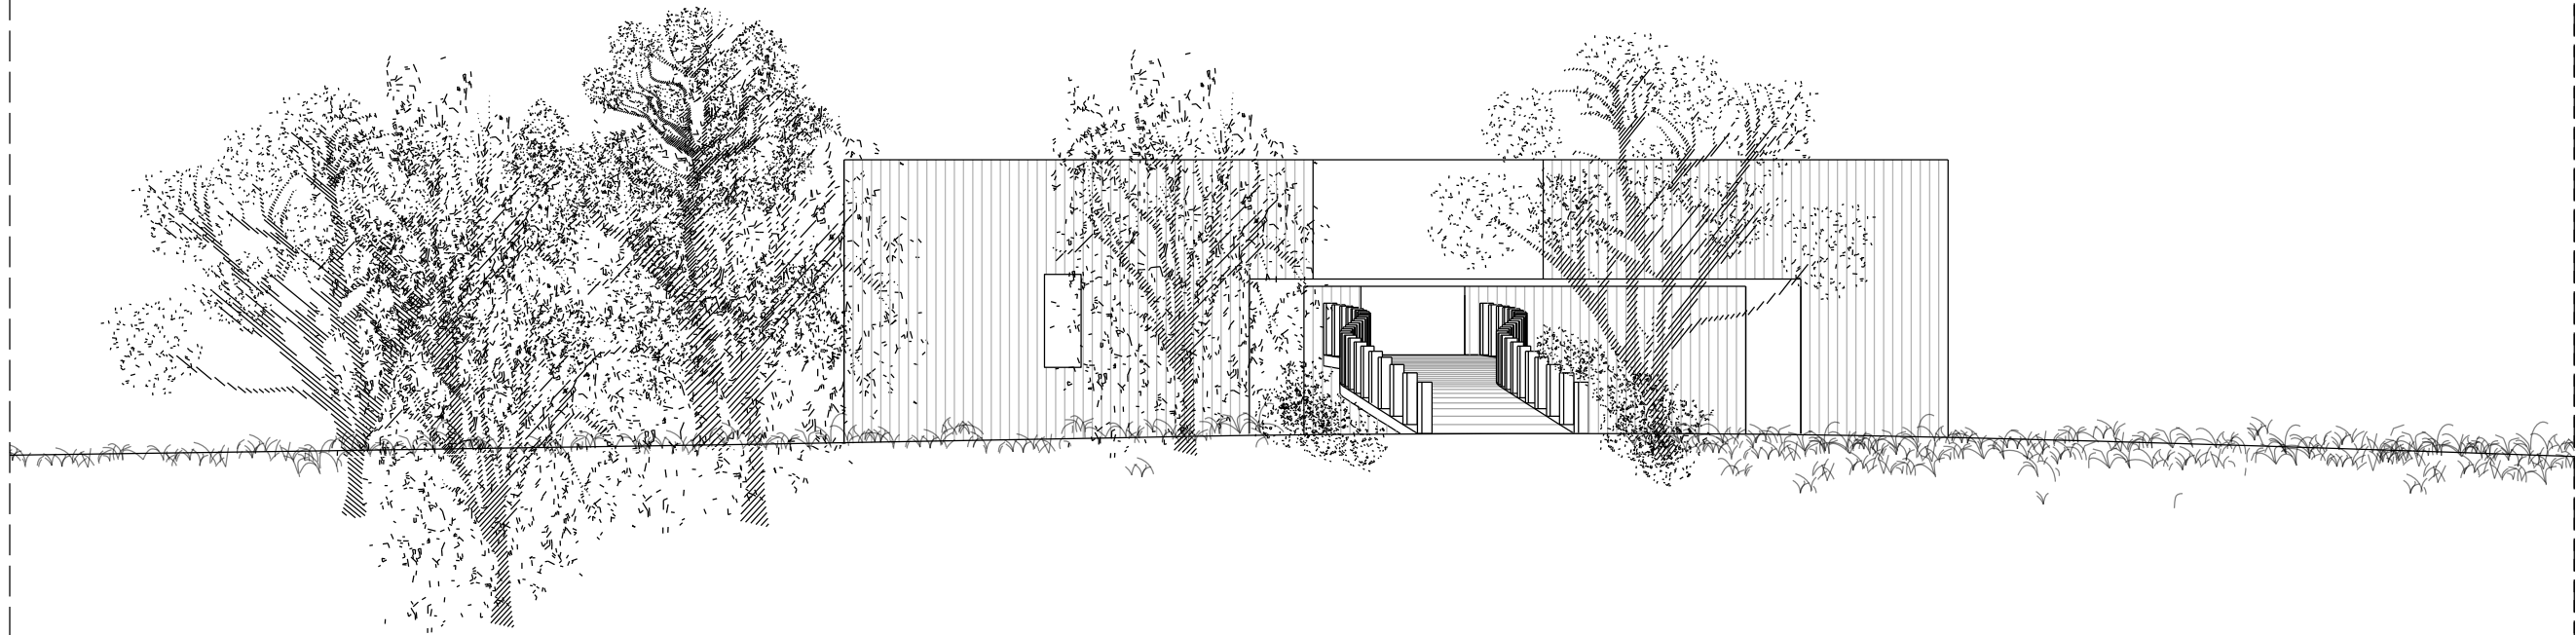 

Drawing title:

004_36_Main Lodge_ElevD
_1-200

Completion date:

05/05/16

Completion by:

EH

Scale:

1:200@A3

Print size:

A3

Notes:

Ref: 004_36_Main Lodge_
GF Plan_1-200


Ref: 004_36_Main Lodge_
-1 Plan_1-200

Ref: 004_36_Main Lodge_
-2 Plan_1-200

05

HOTEL

The following pages contain the drawings for the Courtyard Hotel building. These set out the revised proposal in the new site as described in the DR Response document.

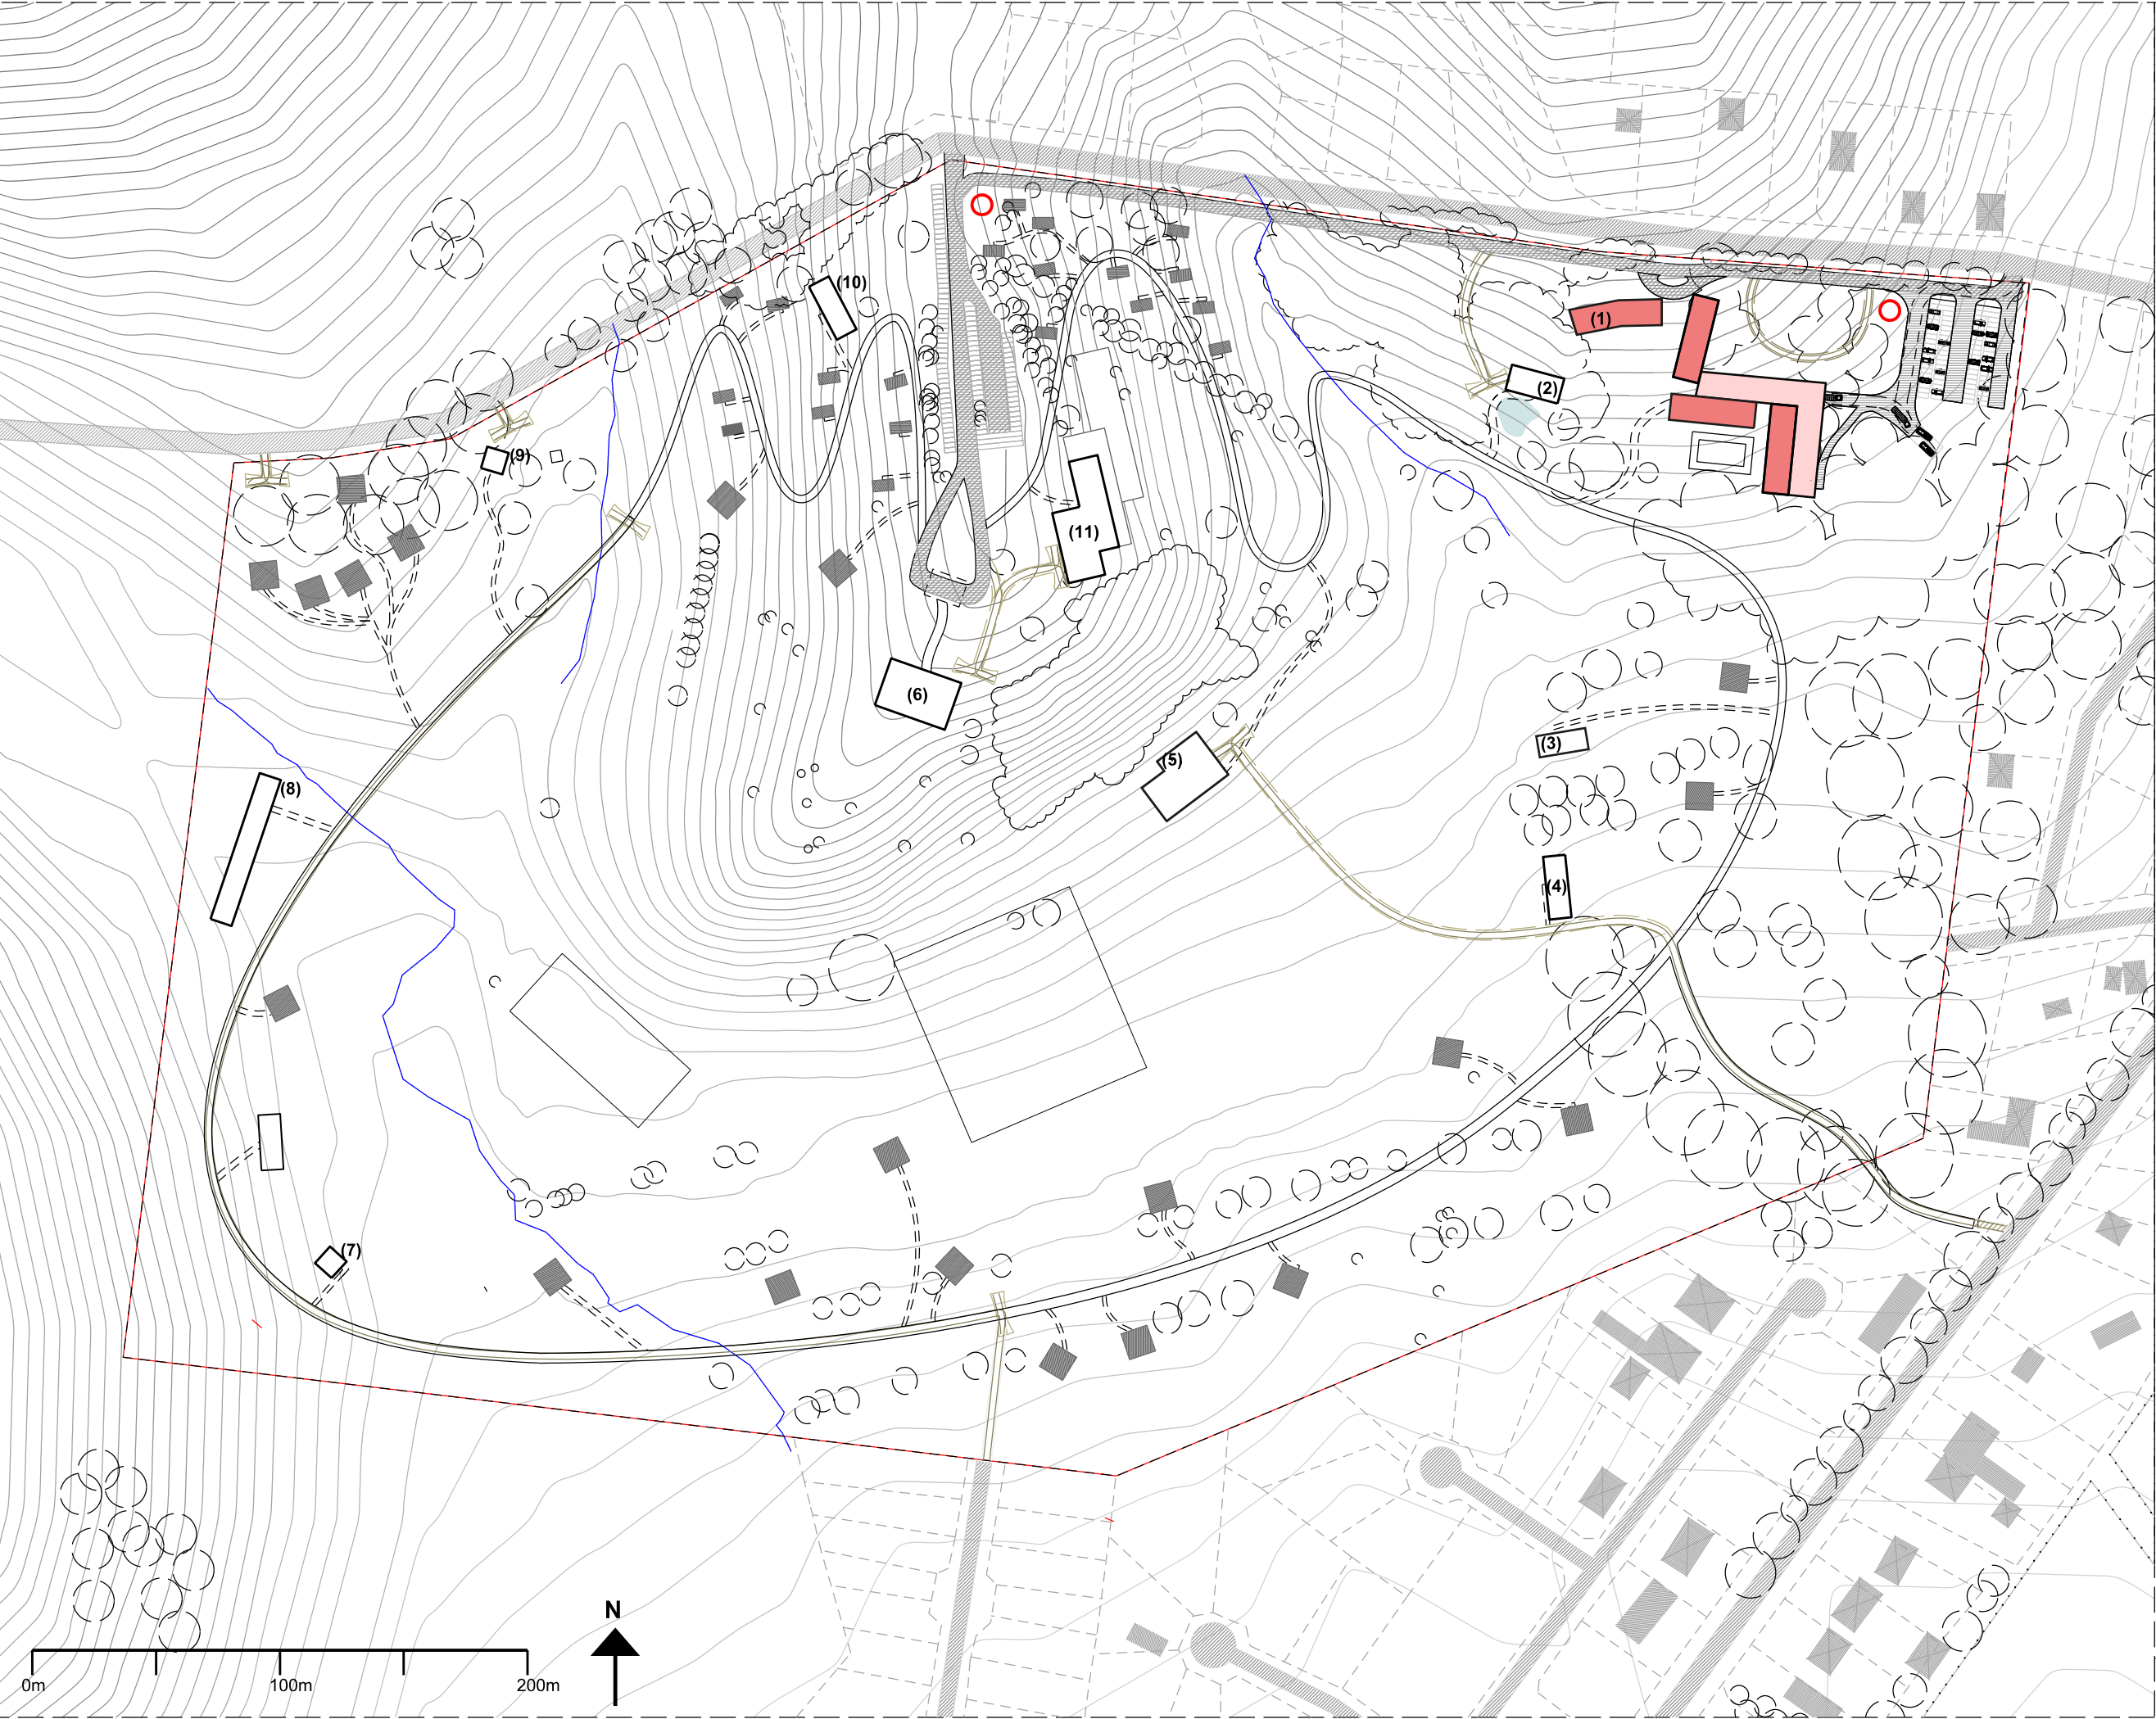

Drawing title:

004_36_Hotel building plan_

1-2500

Completion date:

18/11/2016

Completion by:

EH

Scale:

1:2500@A3

Print size:

A3

Notes:

- Hotel (4 floors)
- Back of House facilities (1 floor)
- Buggy path
- Lodges/ Hotel
- Cottages
- Cabins

- (1) Hotel
- (2) Wine bar Lodge
- (3) Activities Lodge
- (4) Kids club Lodge
- (5) Spa Lodge
- (6) Main Lodge
- (7) Stables Lodge
- (8) Speciality restaurant Lodge
- (9) Garden Lodge
- (10) Wellbeing Lodge
- (11) Pool/ Restaurant Lodge



Drawing title:
004_36_Hotel_Ground floor plan

Completion date:
17/11/16


Completion by:
FC

Scale:
1-500@A3

Print size:
A3

- Notes:**
- (1) Panorama Bar
 - (2) Entrance Lobby
 - (3) Main Lobby
 - (4) Restaurant
 - (5) Pool
 - (6) Gym
 - (7) Creche
 - (8) Engeneering Workshop
 - (9) Engeneering Stores
 - (10) Staff Canteen
 - (11) Toilet
 - (12) Staff Entrance
 - (13) Receiving Area & General Stores
 - (14) Kitchen Stores
 - (14) Kitchen
 - (15) Laundry
 - (16) Service Access
 - (17) Car Parking
 - (18) Road
 - (19) Service Vehicle Parking
 - (20) Offices

PART I

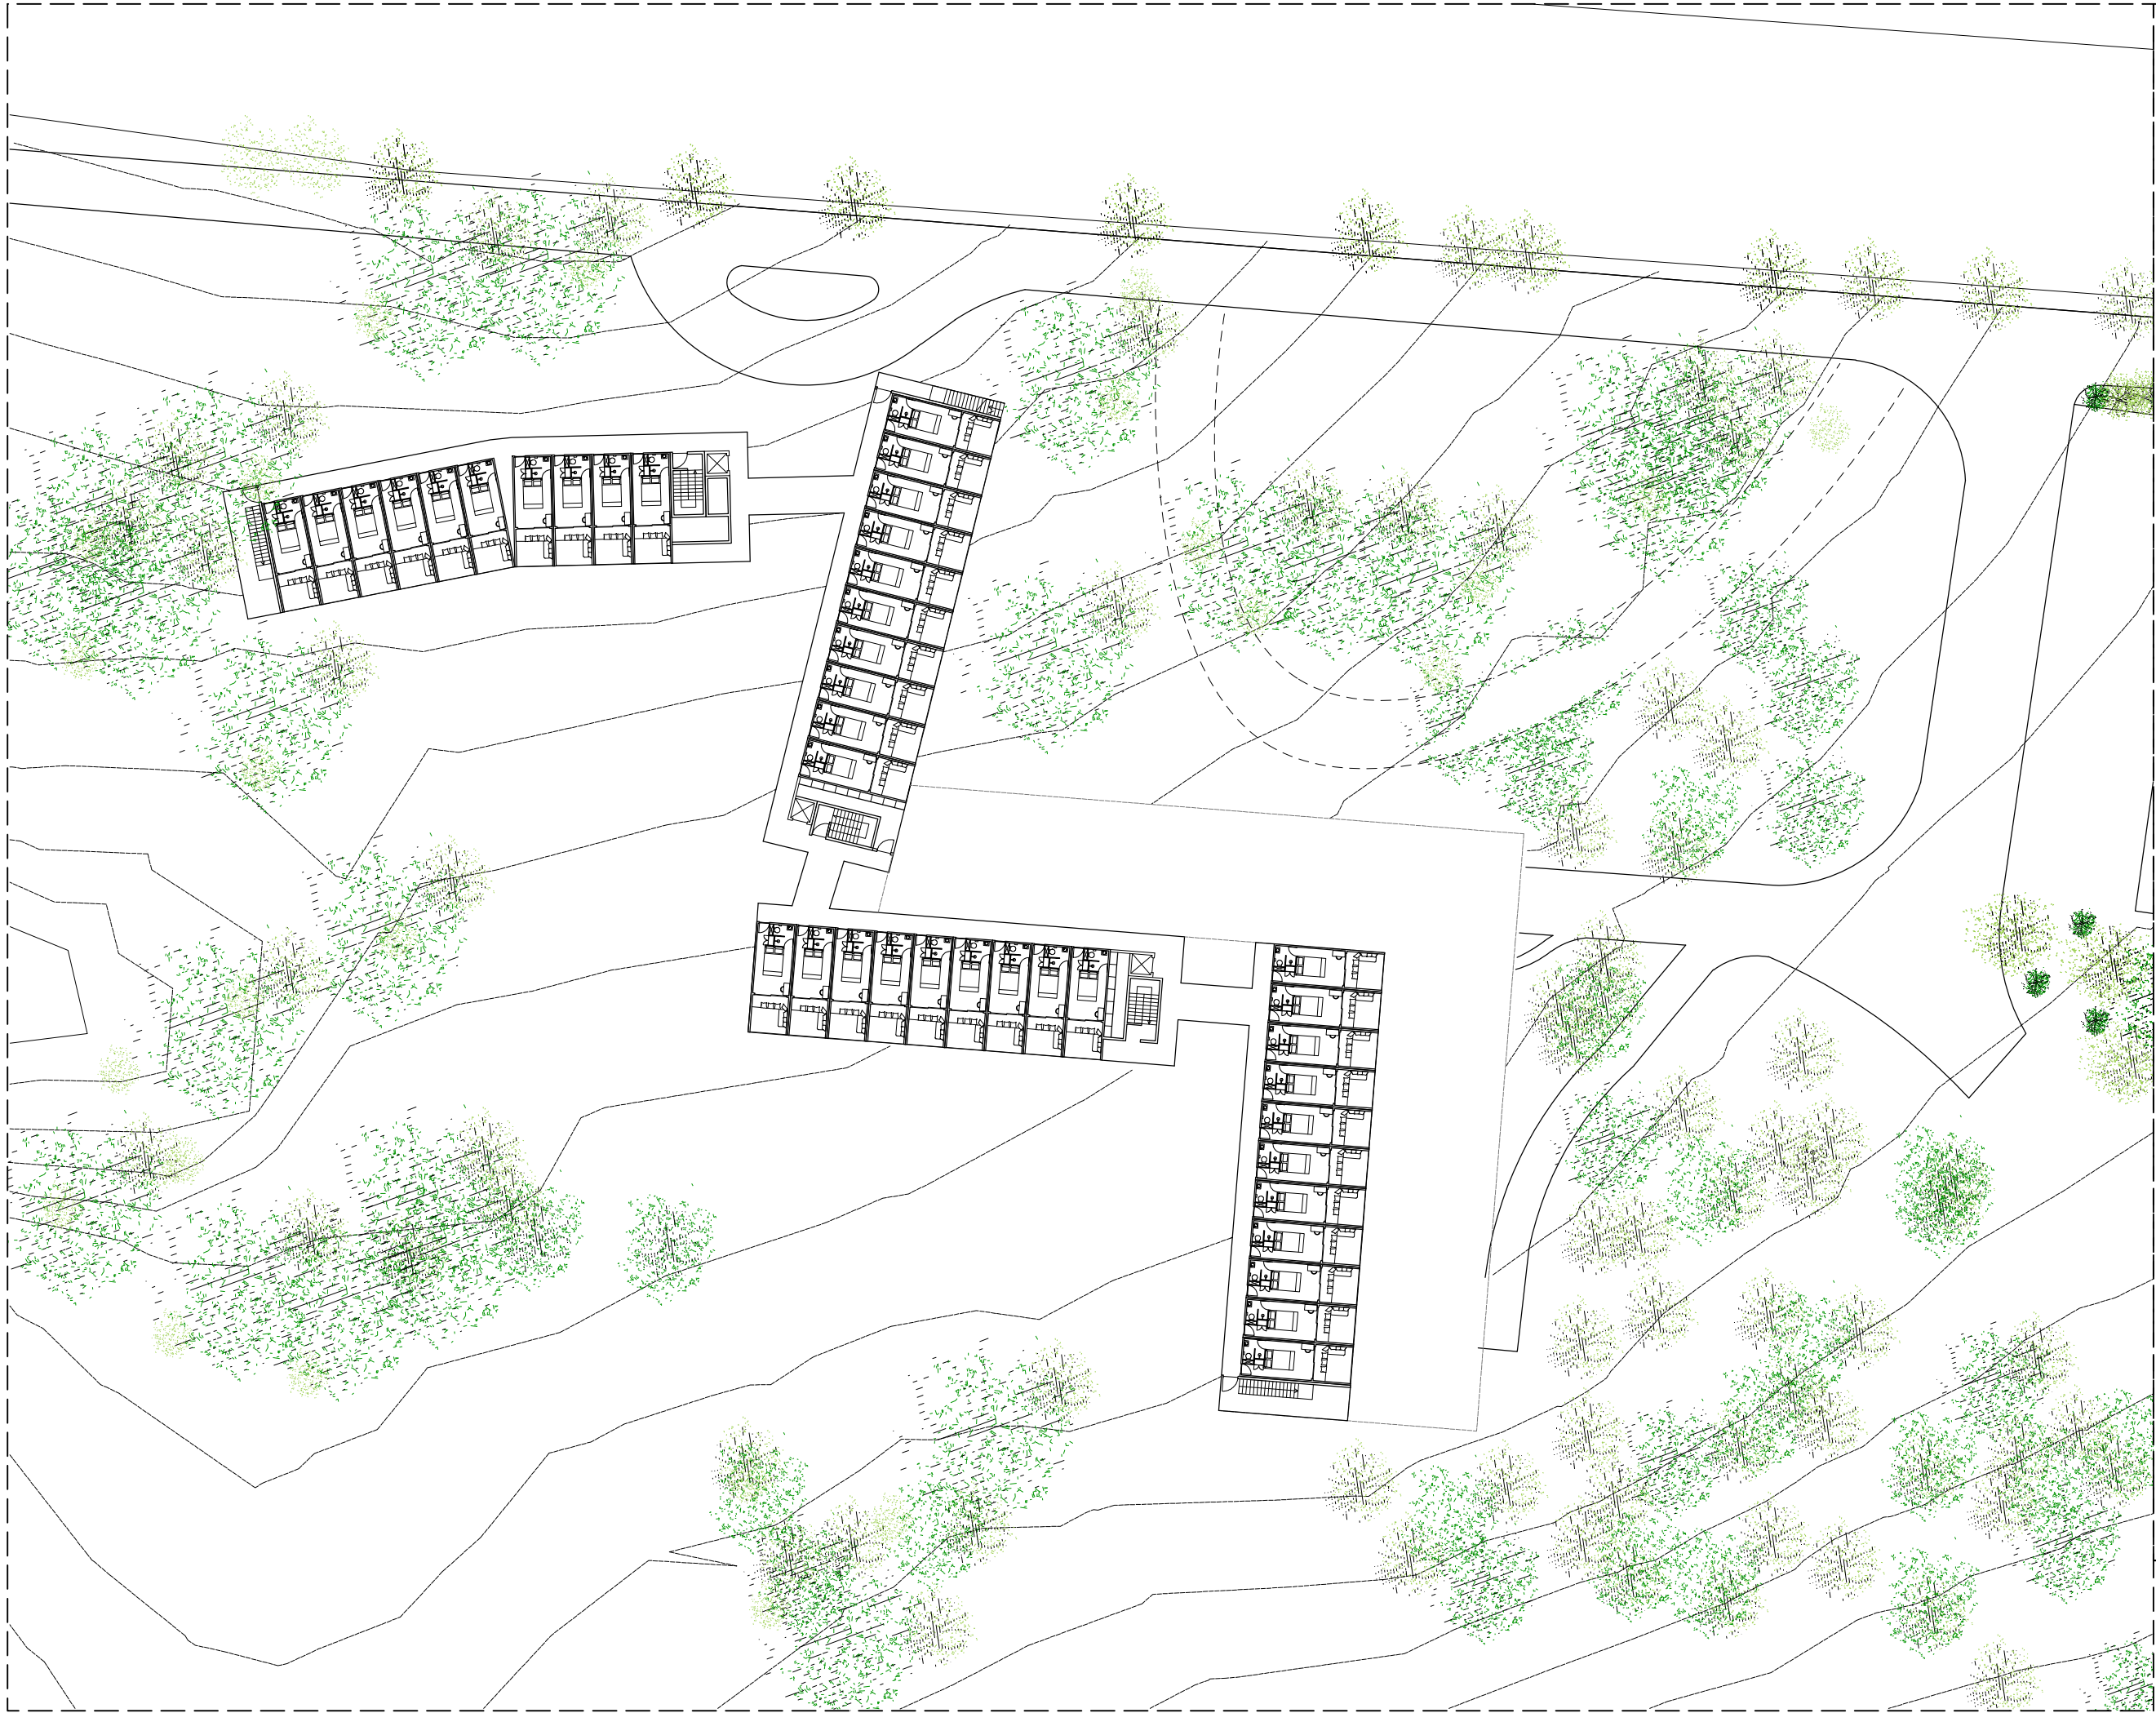

Drawing title:
004_36_Hotel_Rooms plan

Completion date:
17/11/16

Completion by:
FC

Scale:
1-500@A3

Print size:
A3

Notes:



Drawing title:
004_Site SectionCC_
1-1000

Completion date:
09/11/16

Completion by:
EH


Scale:
1:1000@A3

Print size:
A3

Notes:

(1) House on Redbanks Rd
(2) Redbanks Rd
(3) Courtyard Hotel
(4) Cottage
(5) Cottage
(6) Activities Lodge

NB: Heights to Australian height data.

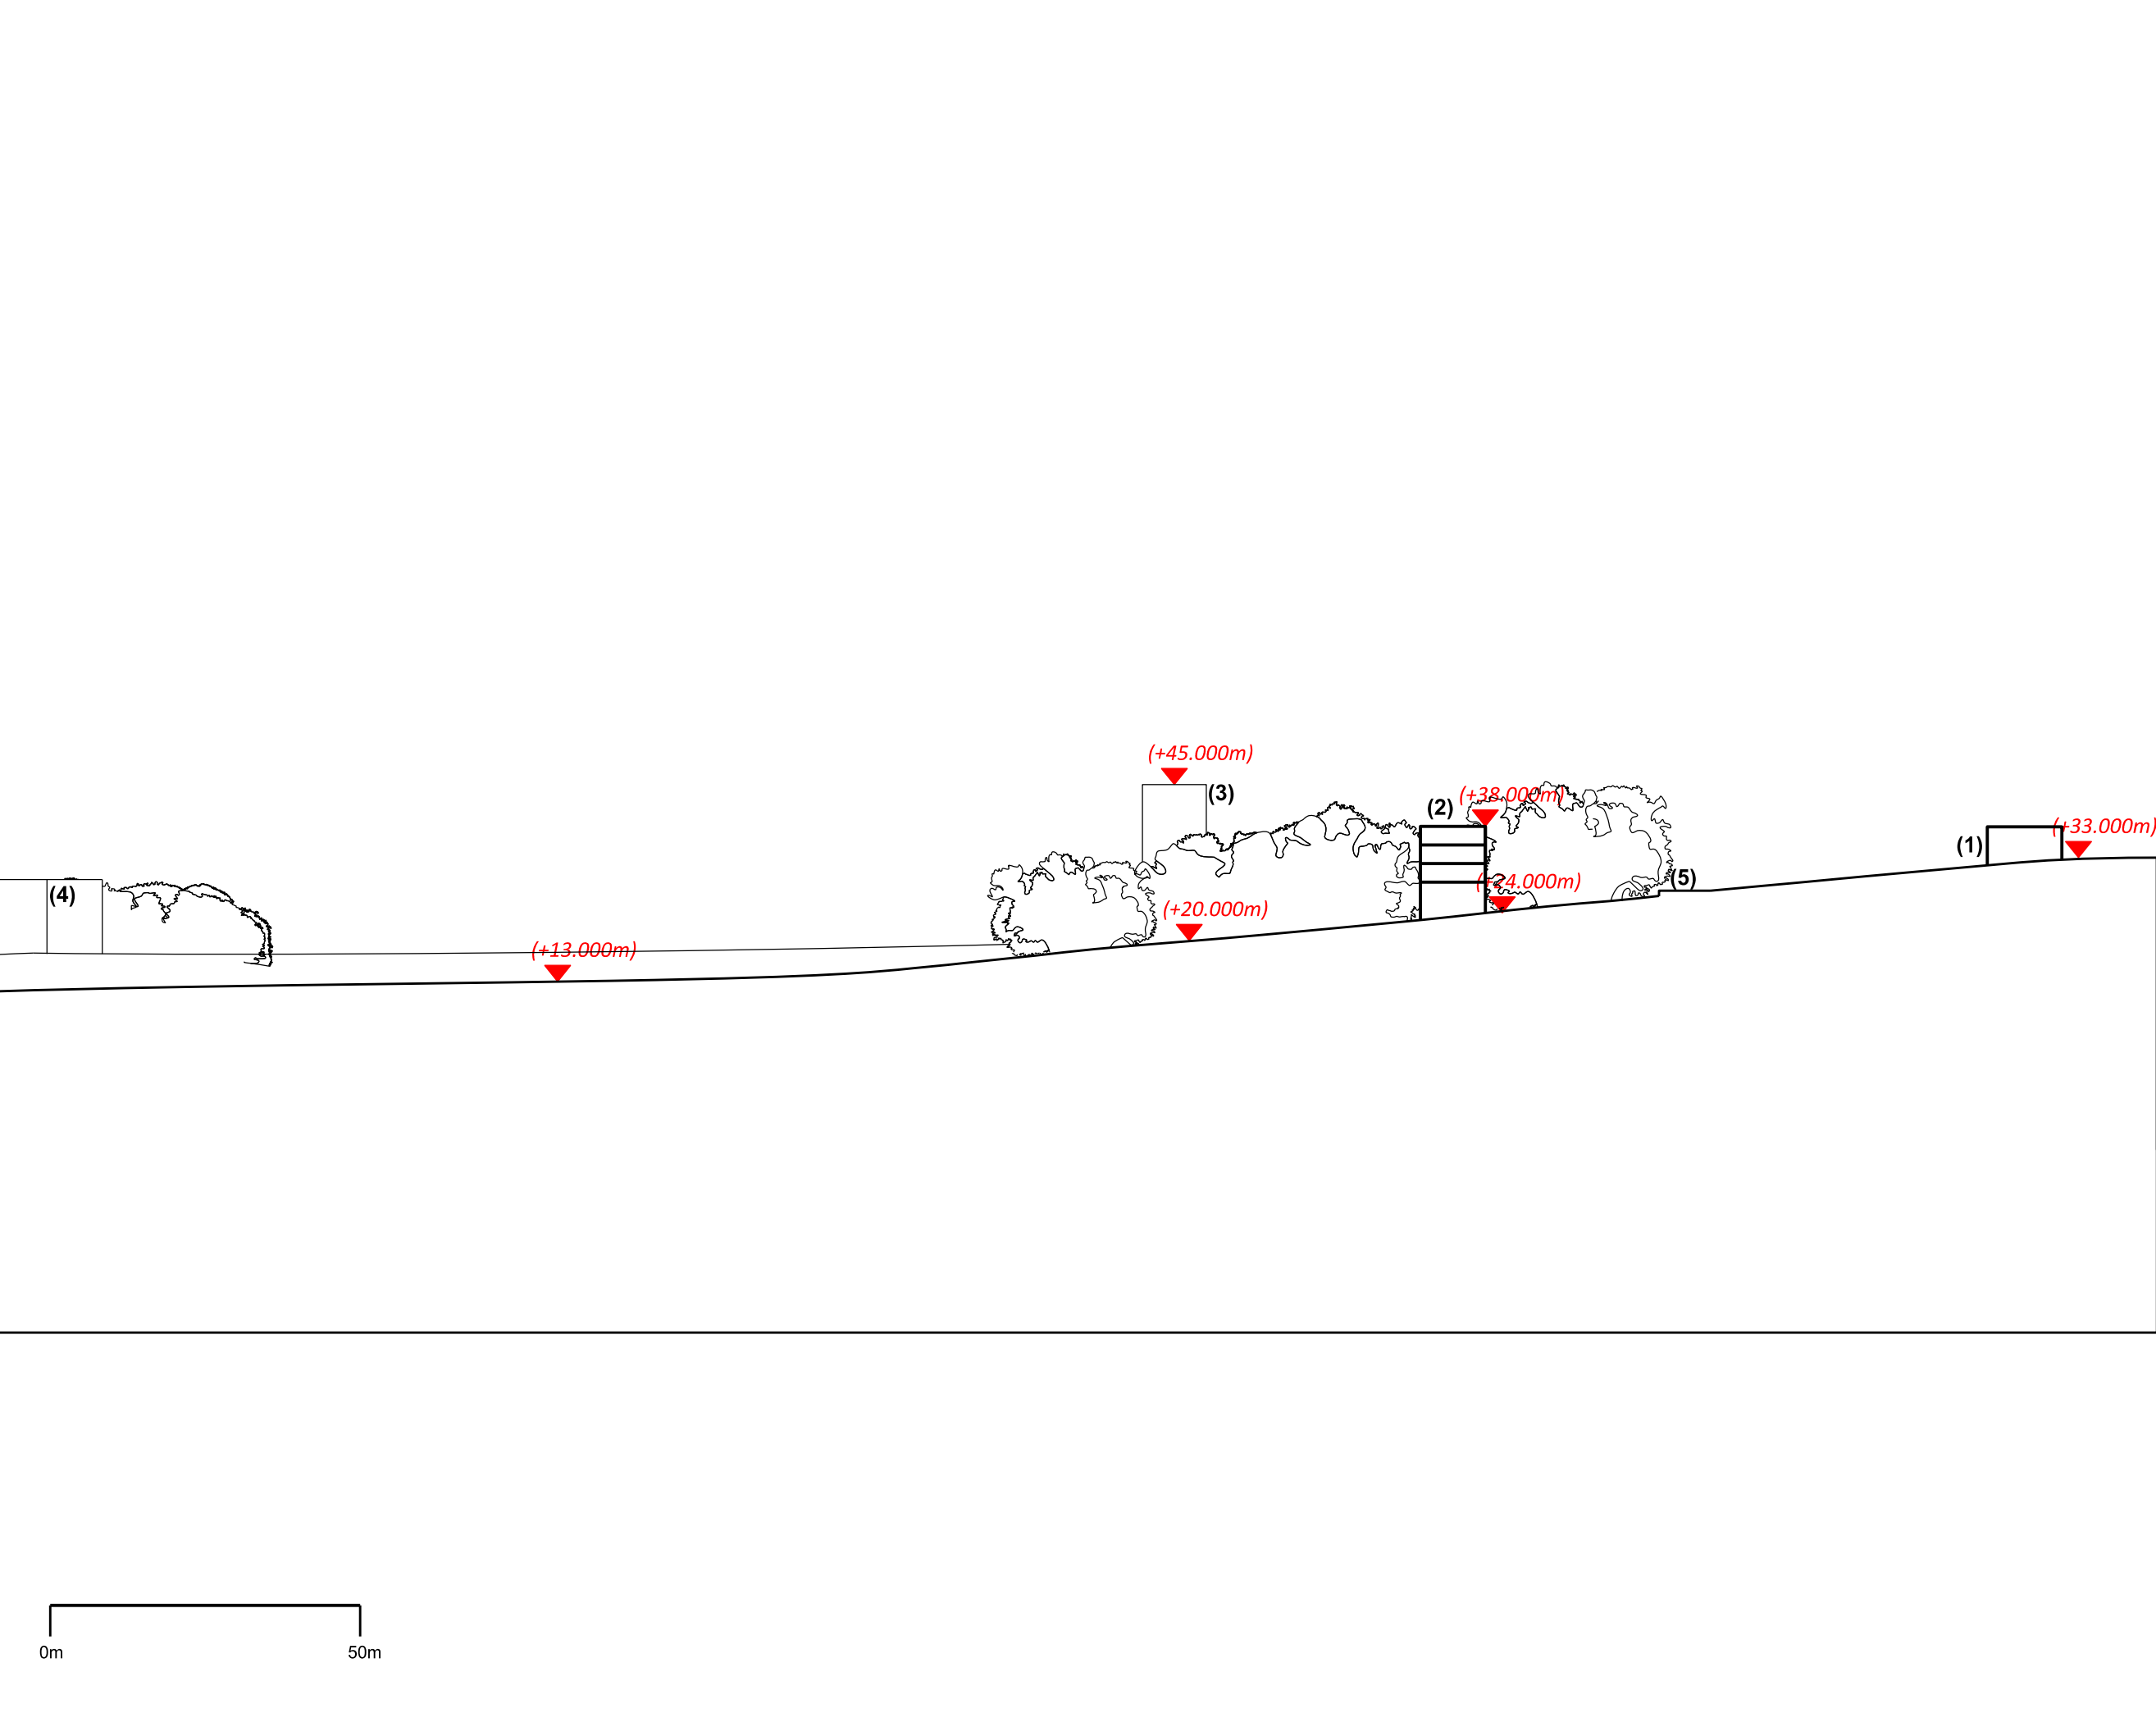

Drawing title:
004_Site SectionCC_
1-1000

Completion date:
09/11/16

Completion by:
EH


Scale:
1:1000@A3

Print size:
A3

Notes:

(1) House
(2) Hotel
(3) Wine Bar lodge
(4) Main Lodge
(5) Redbanks road

NB: Heights to Australian
height data.

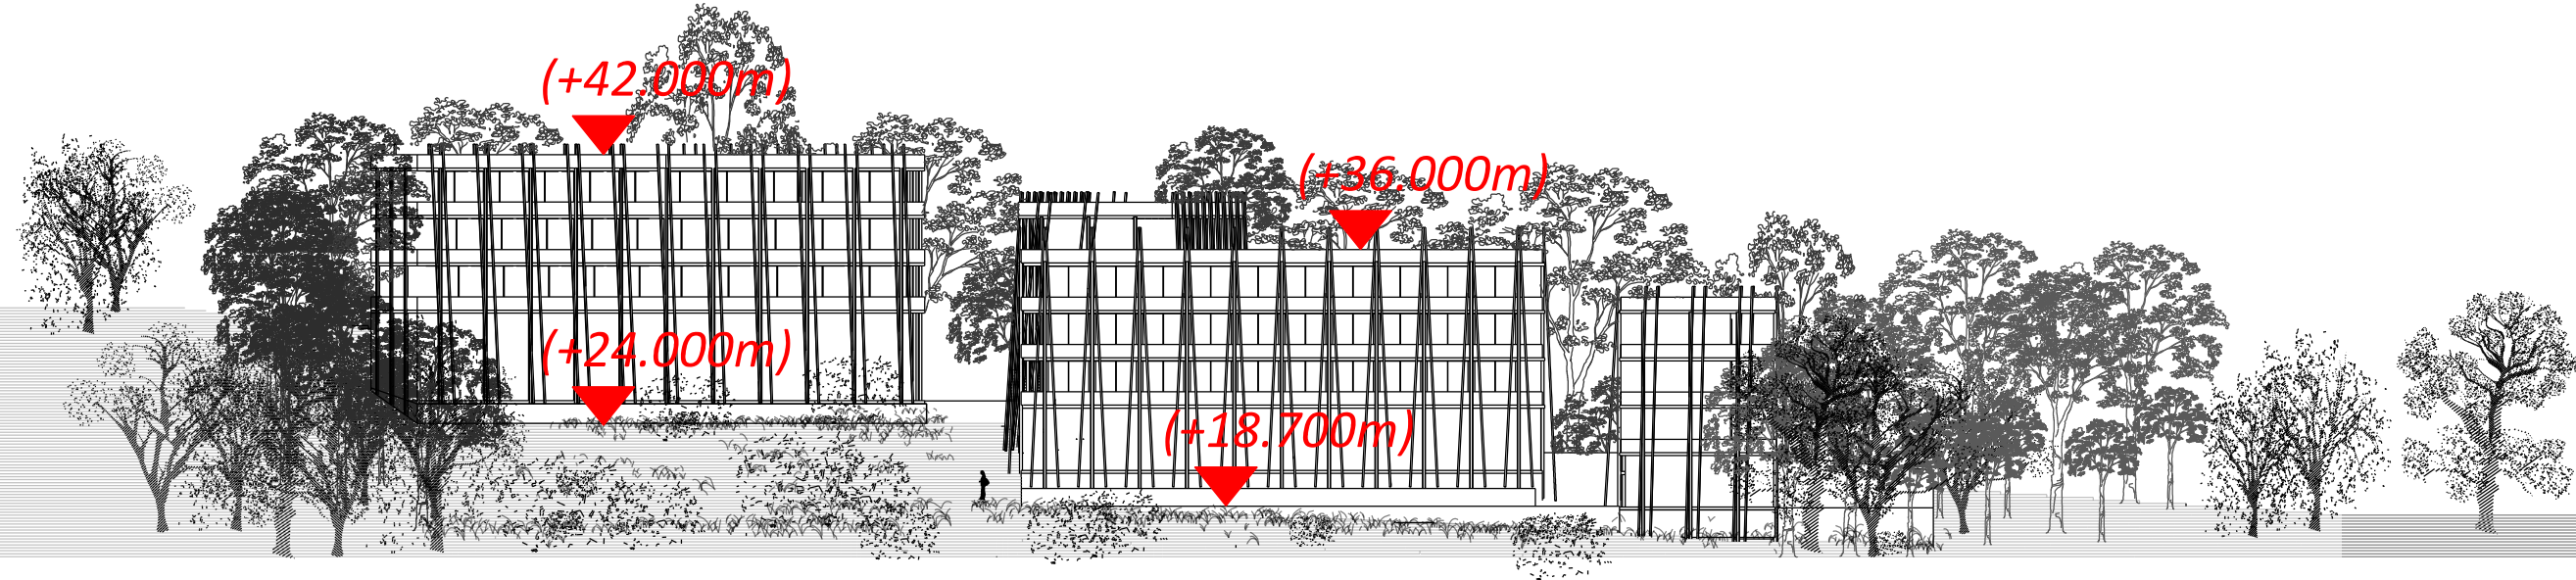

Drawing title:

004_36_Courtyard Hotel_

ElevA_1-500

Completion date:

10/11/16

Completion by:

EH

Scale:

1:500@A3

Print size:


A3

Notes:

06

COTTAGES

This section shows the cottage design and an indication of their placement - there are 20 x identical cottages orientated in different ways.

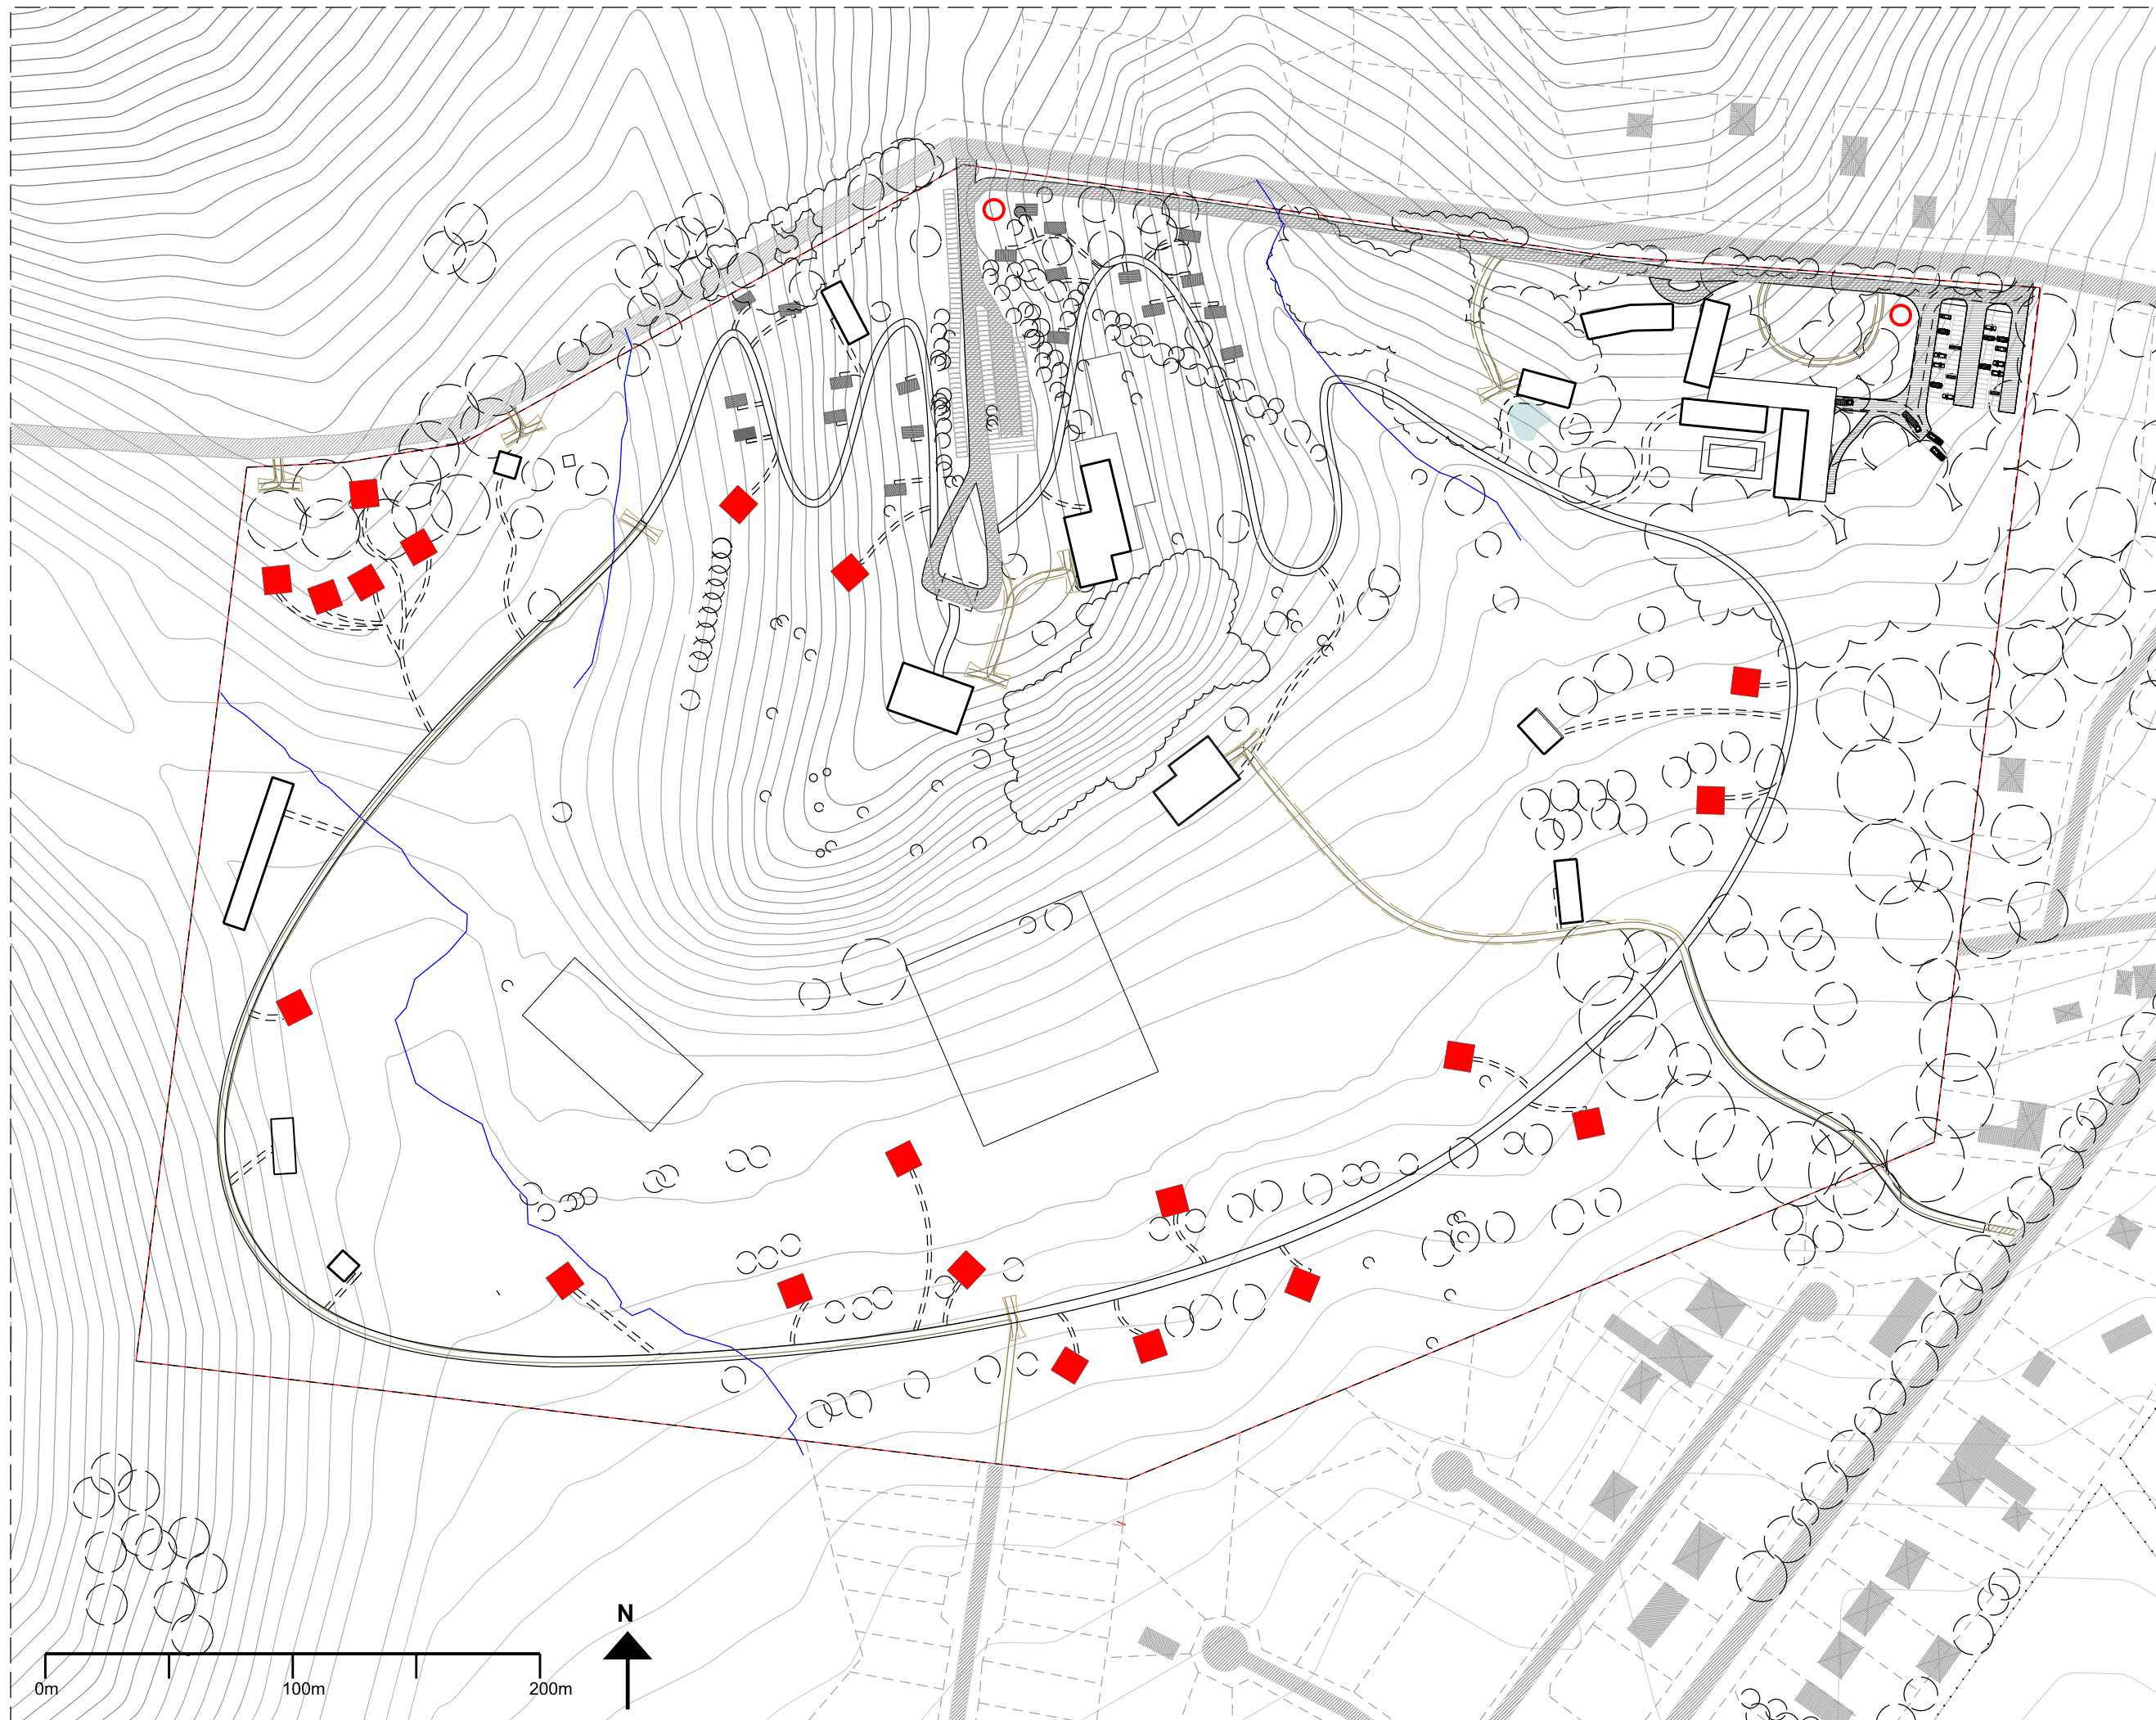

Drawing title:
004_36_Cottage location plan_
1-2500

Completion date:
17/11/2016


Completion by:
EH

Scale:
1:2500@A3

Print size:
A3

Notes:

- Fire truck path
- Buggy path
- Lodges/ Hotel
- Fire water tanks
- Streams
- Cottages

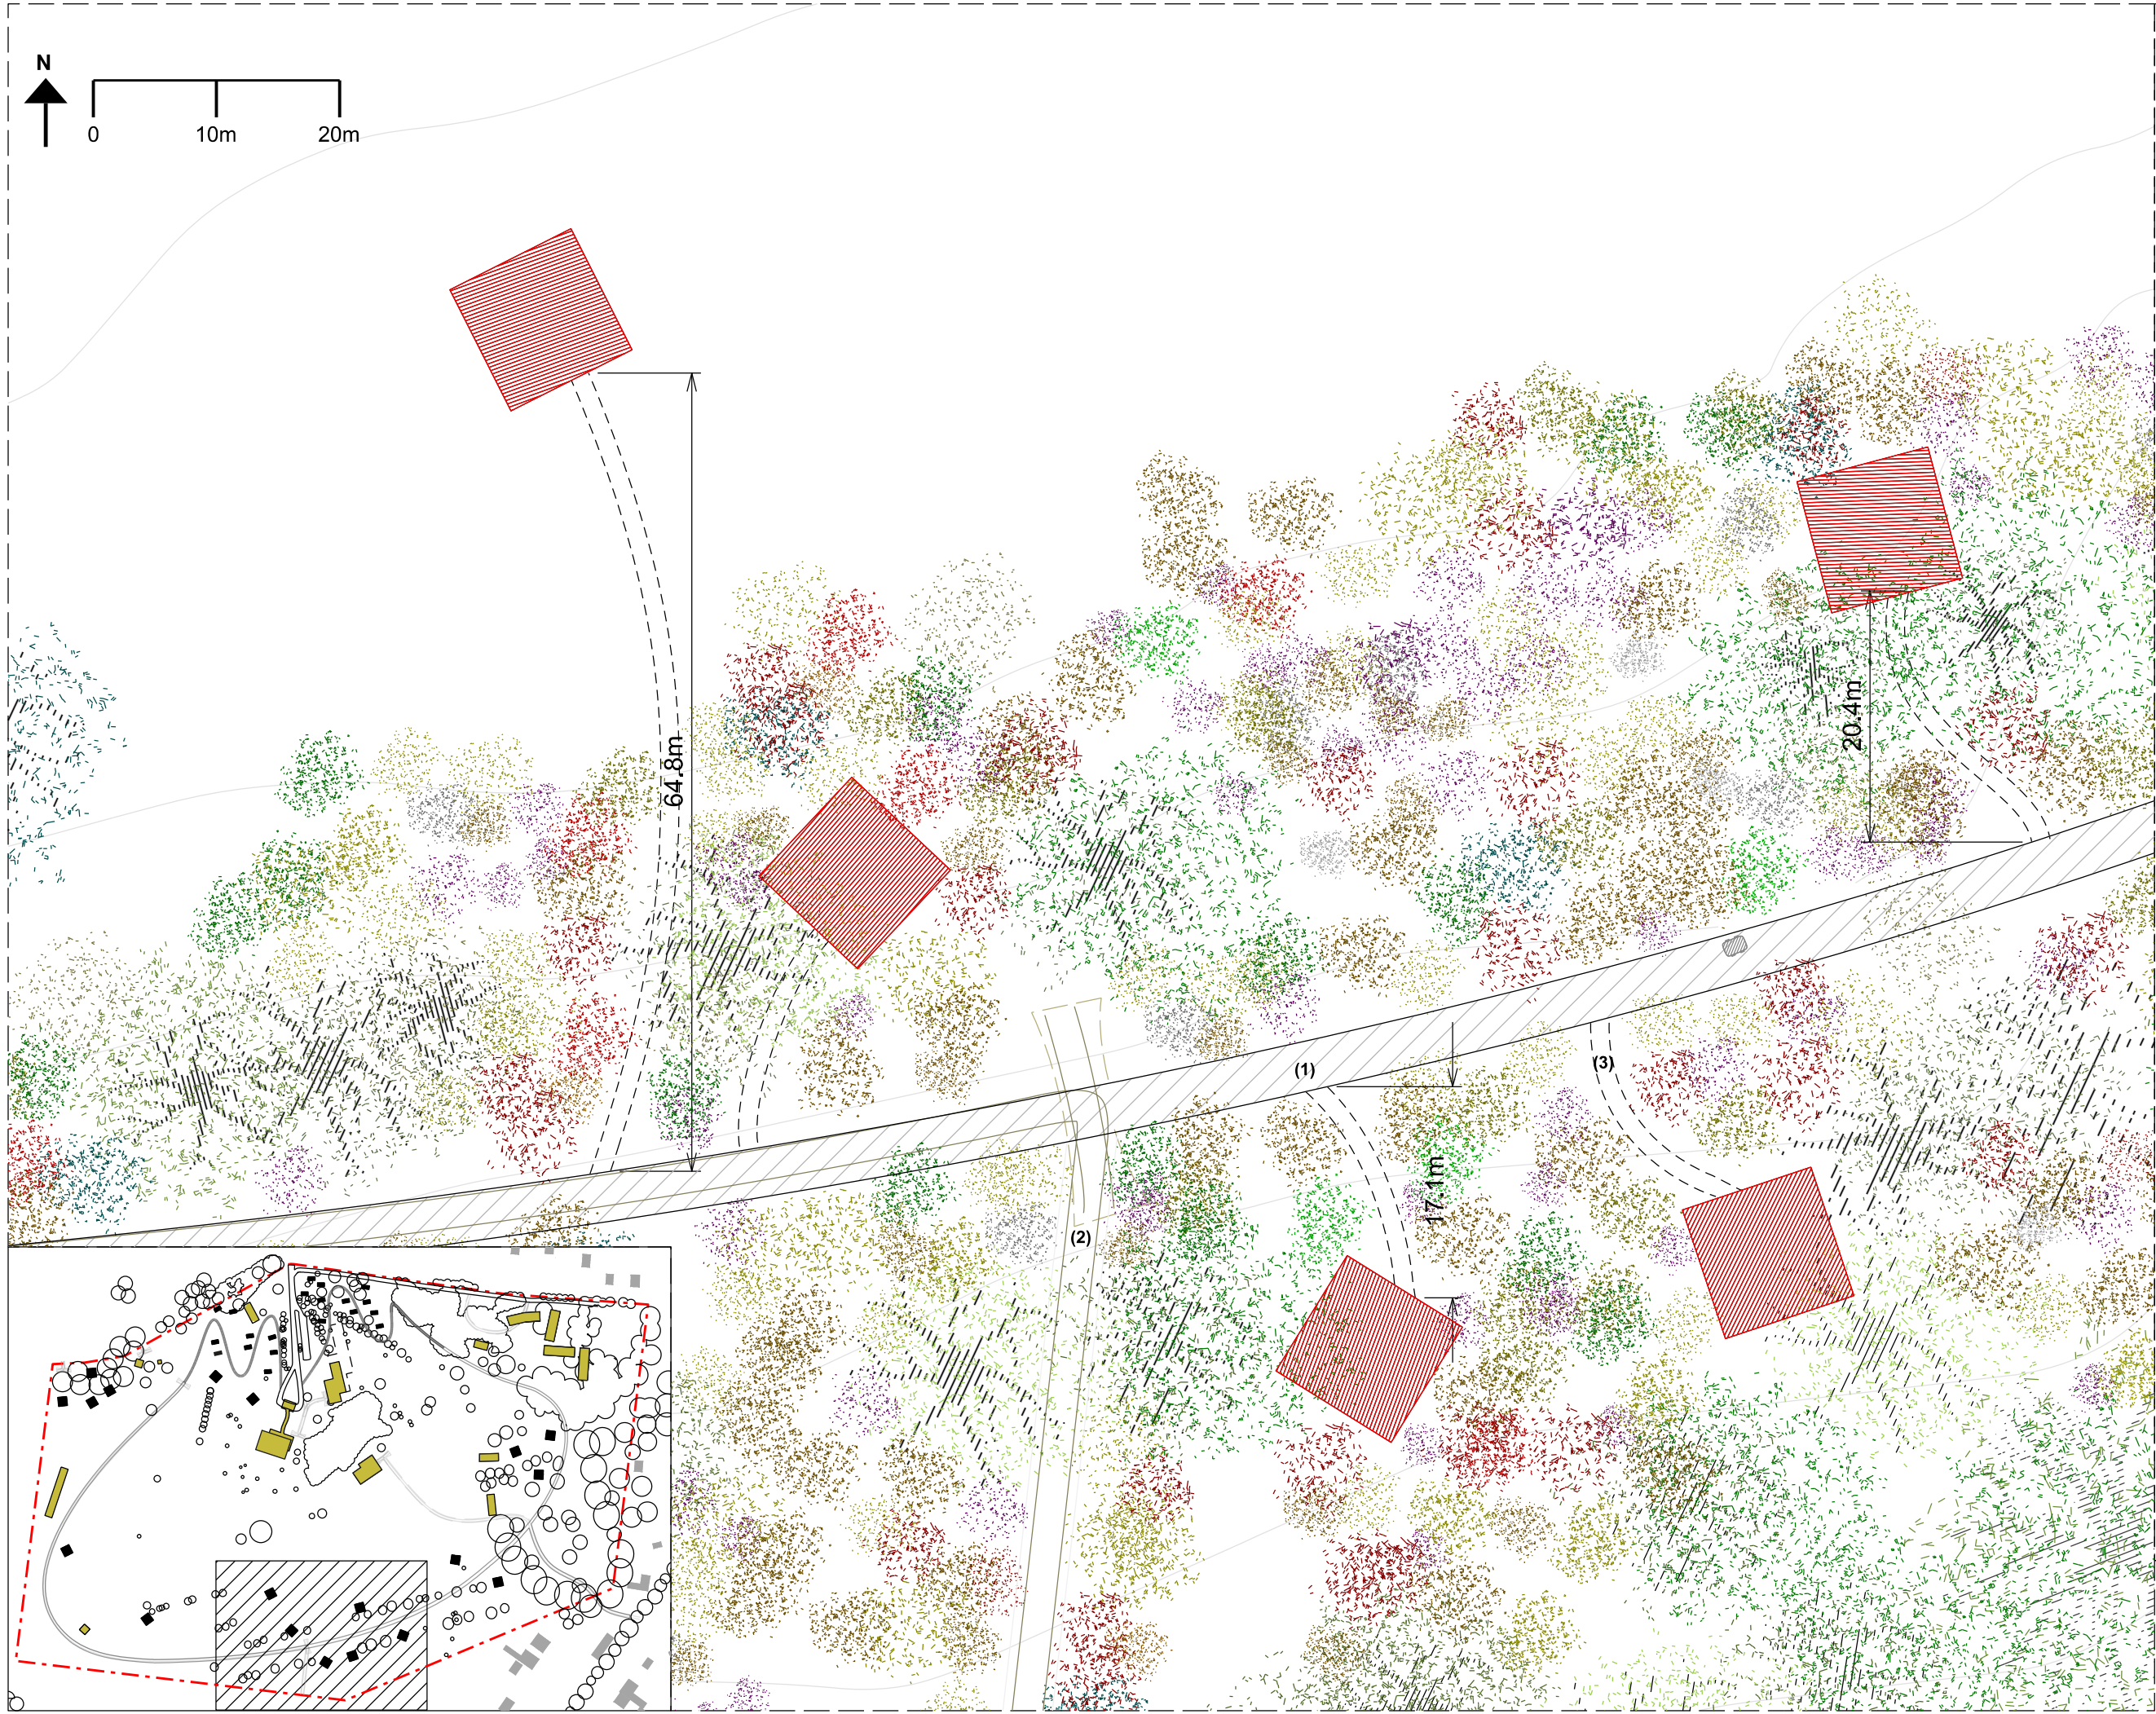

Drawing title:
004_36_Cottage_South_Cluster_
1-500

Completion date:
05/05/16


Completion by:
EH

Scale:
1:500@A3

Print size:
A3

Notes:
General cottage arrangement

(1) Open buggy route
(2) Fire access route
(3) Walking path

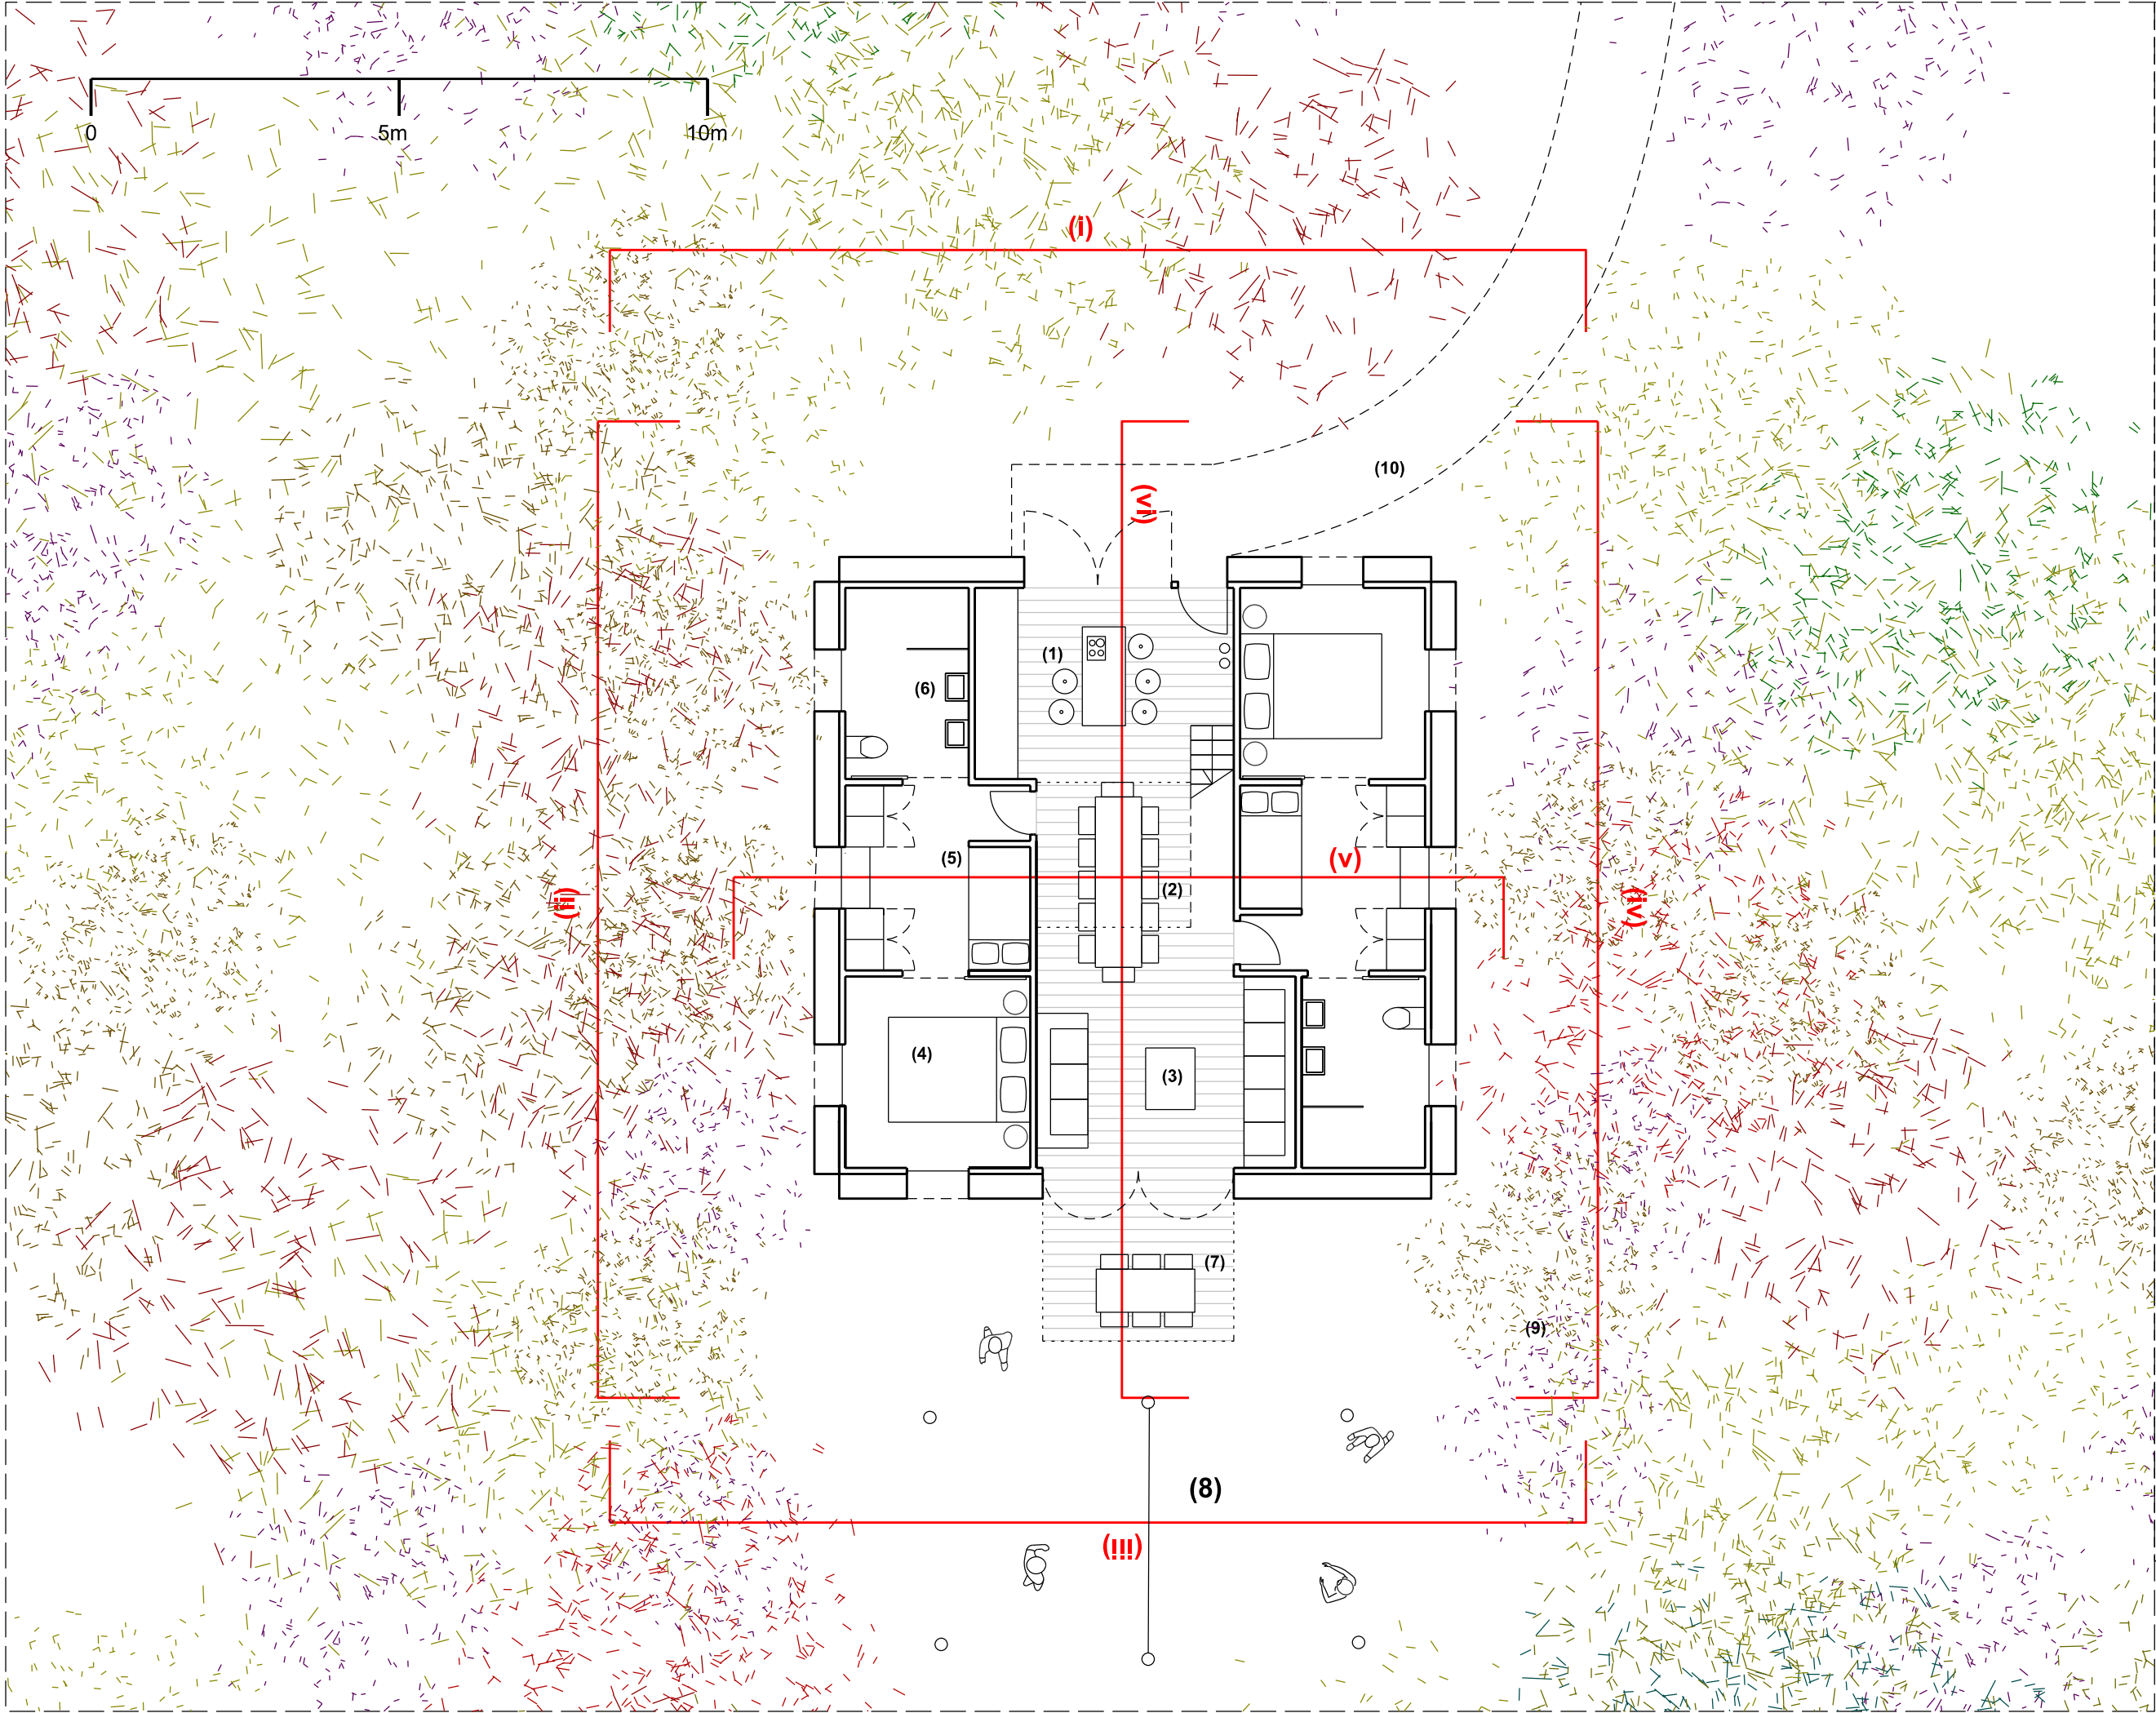

Drawing title:

004_36_Cottages_GF_Plan_

1-100

Completion date:

05/05/16

Completion by:

EH

Scale:


1:200@A3

Print size:

A3

Notes:

- (1) Kitchen
- (2) Dining
- (3) Living room
- (4) Double Room
- (5) Dressing Room
- (+ pull down beds for extra kids)
- (6) Bathroom
- (7) Exterior dining
- (8) Garden
- (9) Heathers for privacy
- (10) Walking path
- (i) 004_Cottages_ElevA_1-100
- (ii) 004_Cottages_ElevB_1-100
- (iii) 004_Cottages_ElevC_1-100
- (iv) 004_Cottages_ElevD_1-100
- (v) 004_Cottages_SectionAA_1-100
- (vi) 004_Cottages_SectionBB_1-100

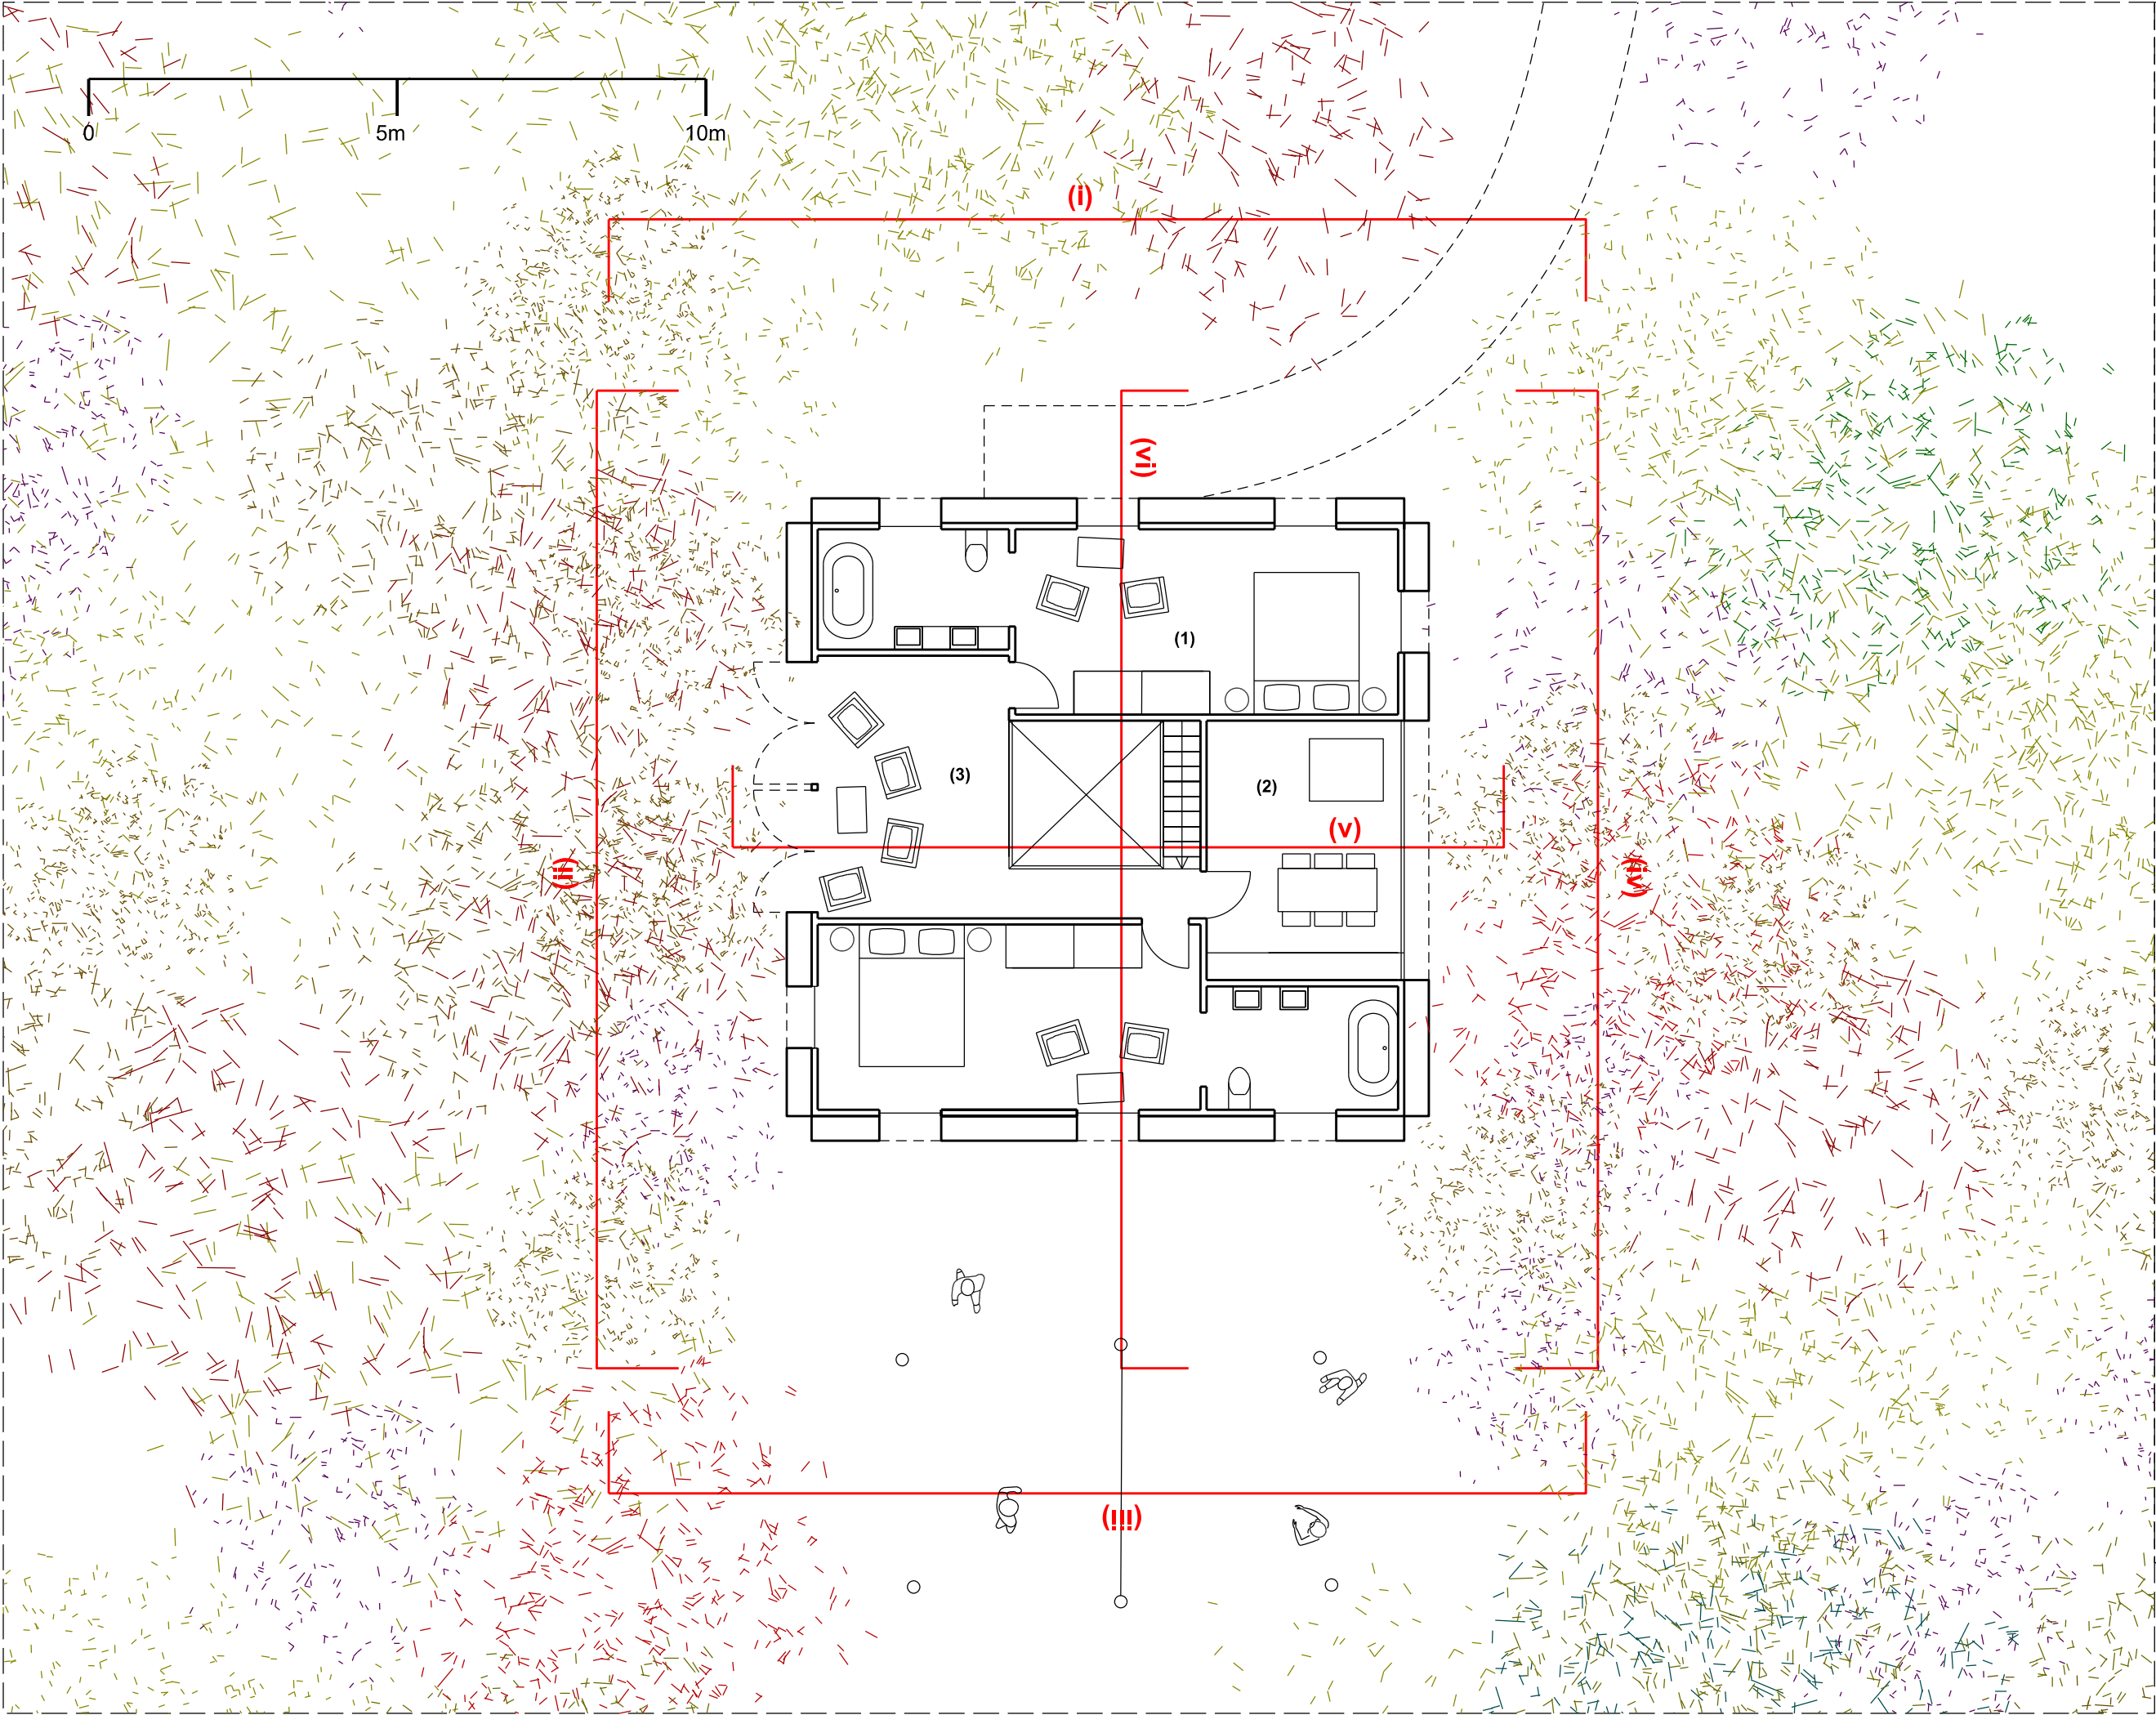

Drawing title:
004_36_Cottage_1F_Plan
_1-100



Completion date:
05/05/16

Completion by:
EH

Scale:
1:100@A3

Print size:
A3

- Notes:**
- (1) En suite bedroom
 - (2) Outdoor bbq terrace
 - (3) Mezannine Lounge
-
- (i) 004_Cottages_ElevA_1-100
 - (ii) 004_Cottages_ElevB_1-100
 - (iii) 004_Cottages_ElevC_1-100
 - (iv) 004_Cottages_ElevD_1-100
 - (v) 004_Cottages_SectionAA_1-100
 - (vi) 004_Cottages_SectionBB_1-100

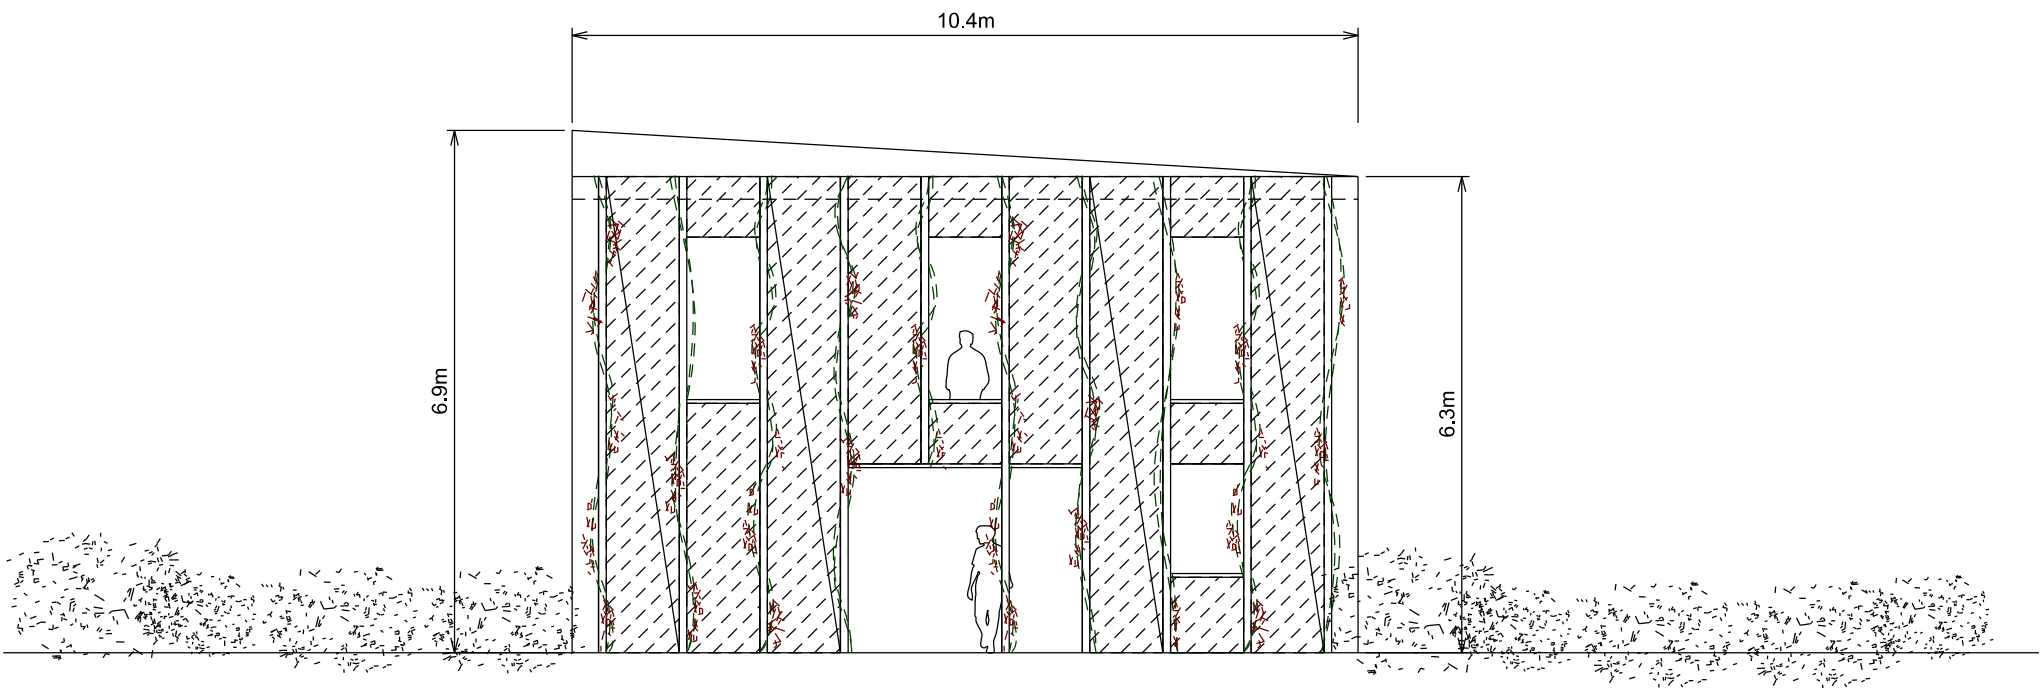 

Drawing title:
004_36_Cottages_ElevA_
1-100

Completion date:
05/05/16

Completion by:
EH



Scale:
1:200@A3

Print size:
1:100@A3

Notes:

Ref: 004_36_Cottage_GF_Plan
_1-100

Ref: 004_36_Cottage_1F_Plan
_1-100

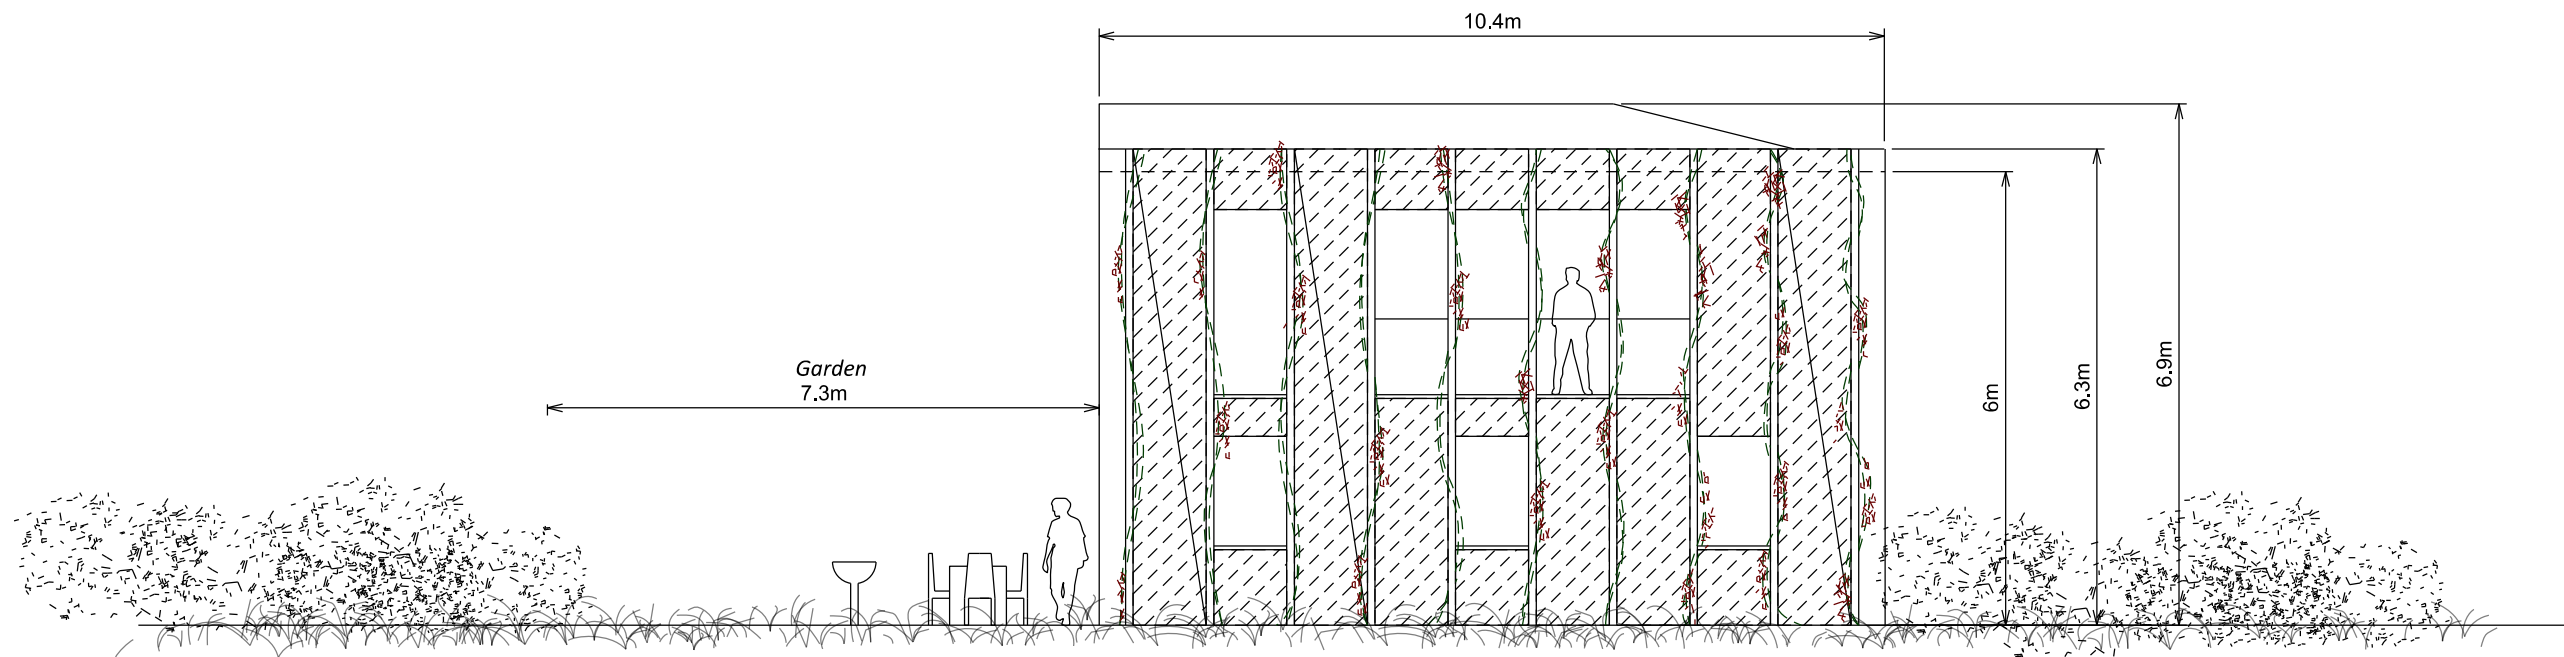 

Drawing title:
004_36_Cottages_ElevB
_1-100



Completion date:
05/05/16

Completion by:
EH

Scale:
1:100@A3

Print size:
A3

Notes:
Ref: 004_Cottages_Plan_GF_
1-100
Ref: 004_Cottages_Plan_1F_
1-100

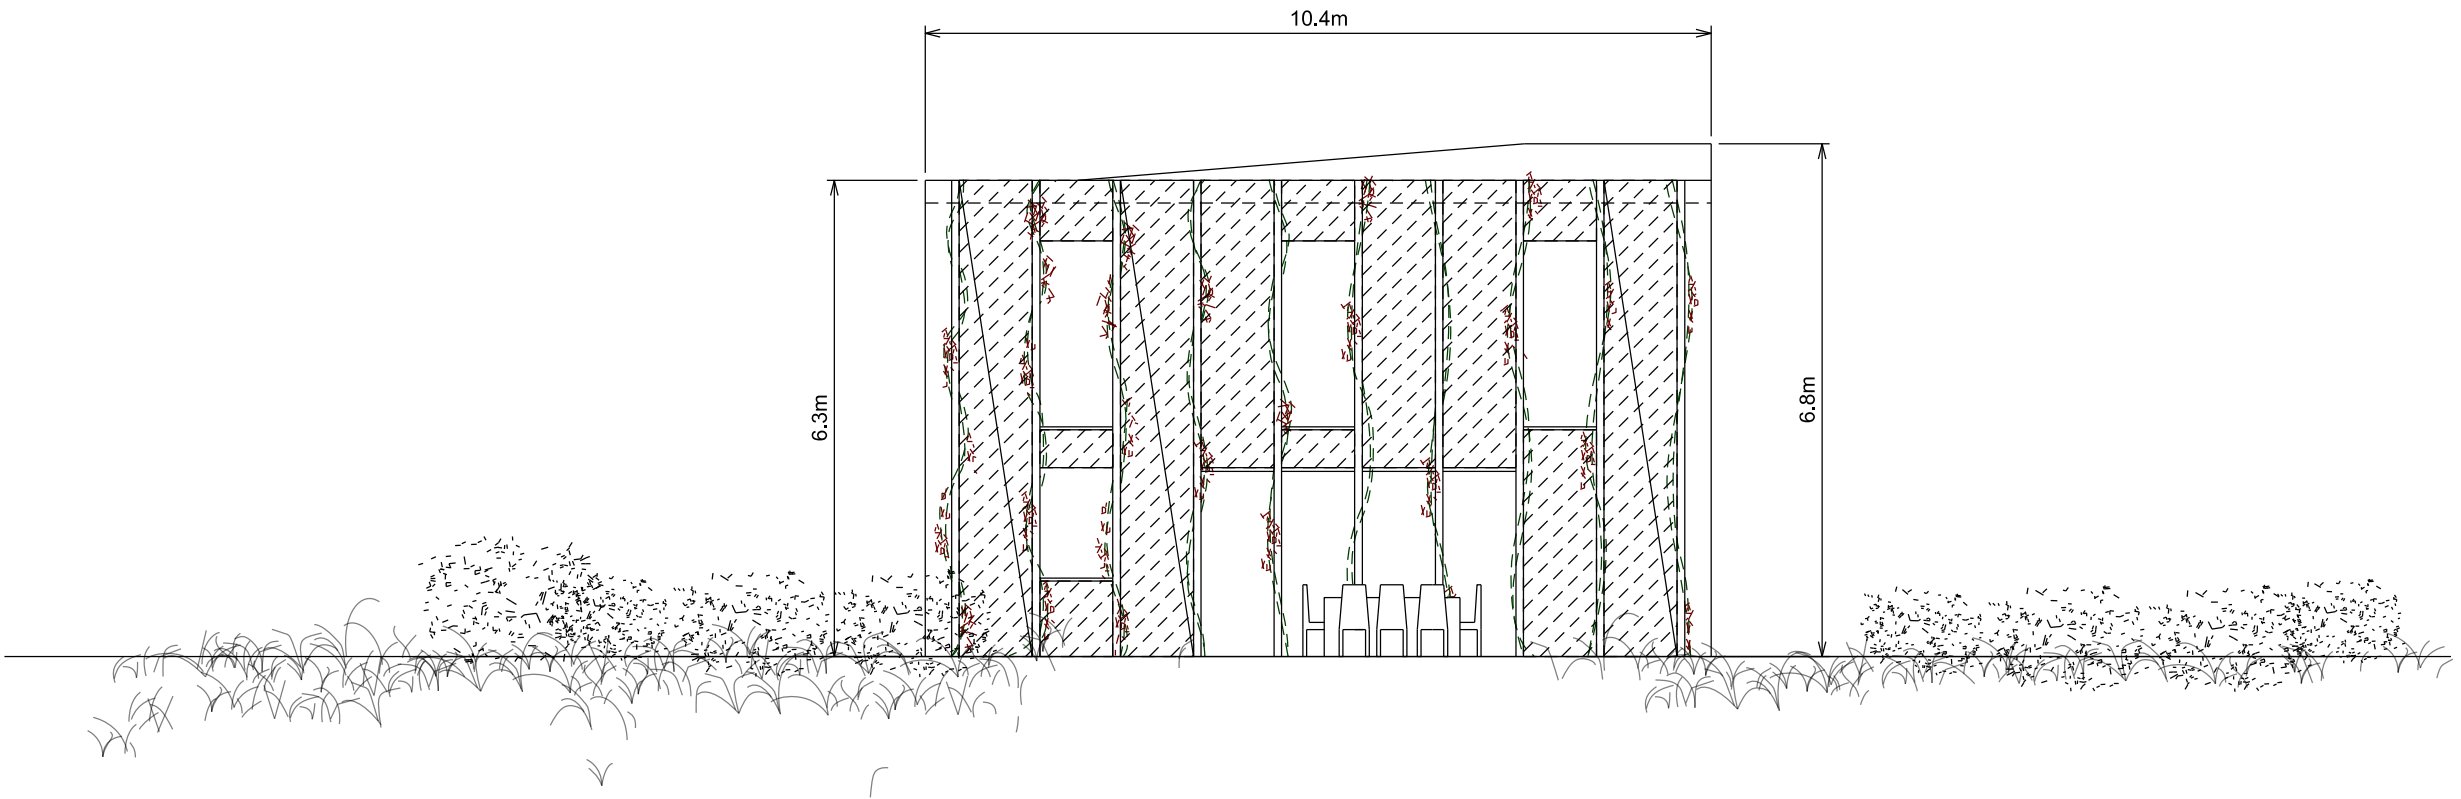 

Drawing title:
004_36_Cottages_ElevC_
1-100

Completion date:
05/05/16

Completion by:
EH



Scale:
1:100@A3

Print size:
A3

Notes:

Ref: 004_36_Cottages_Plan_GF
_1-100

Ref: 004_36_Cottages_Plan_1F
_1-100

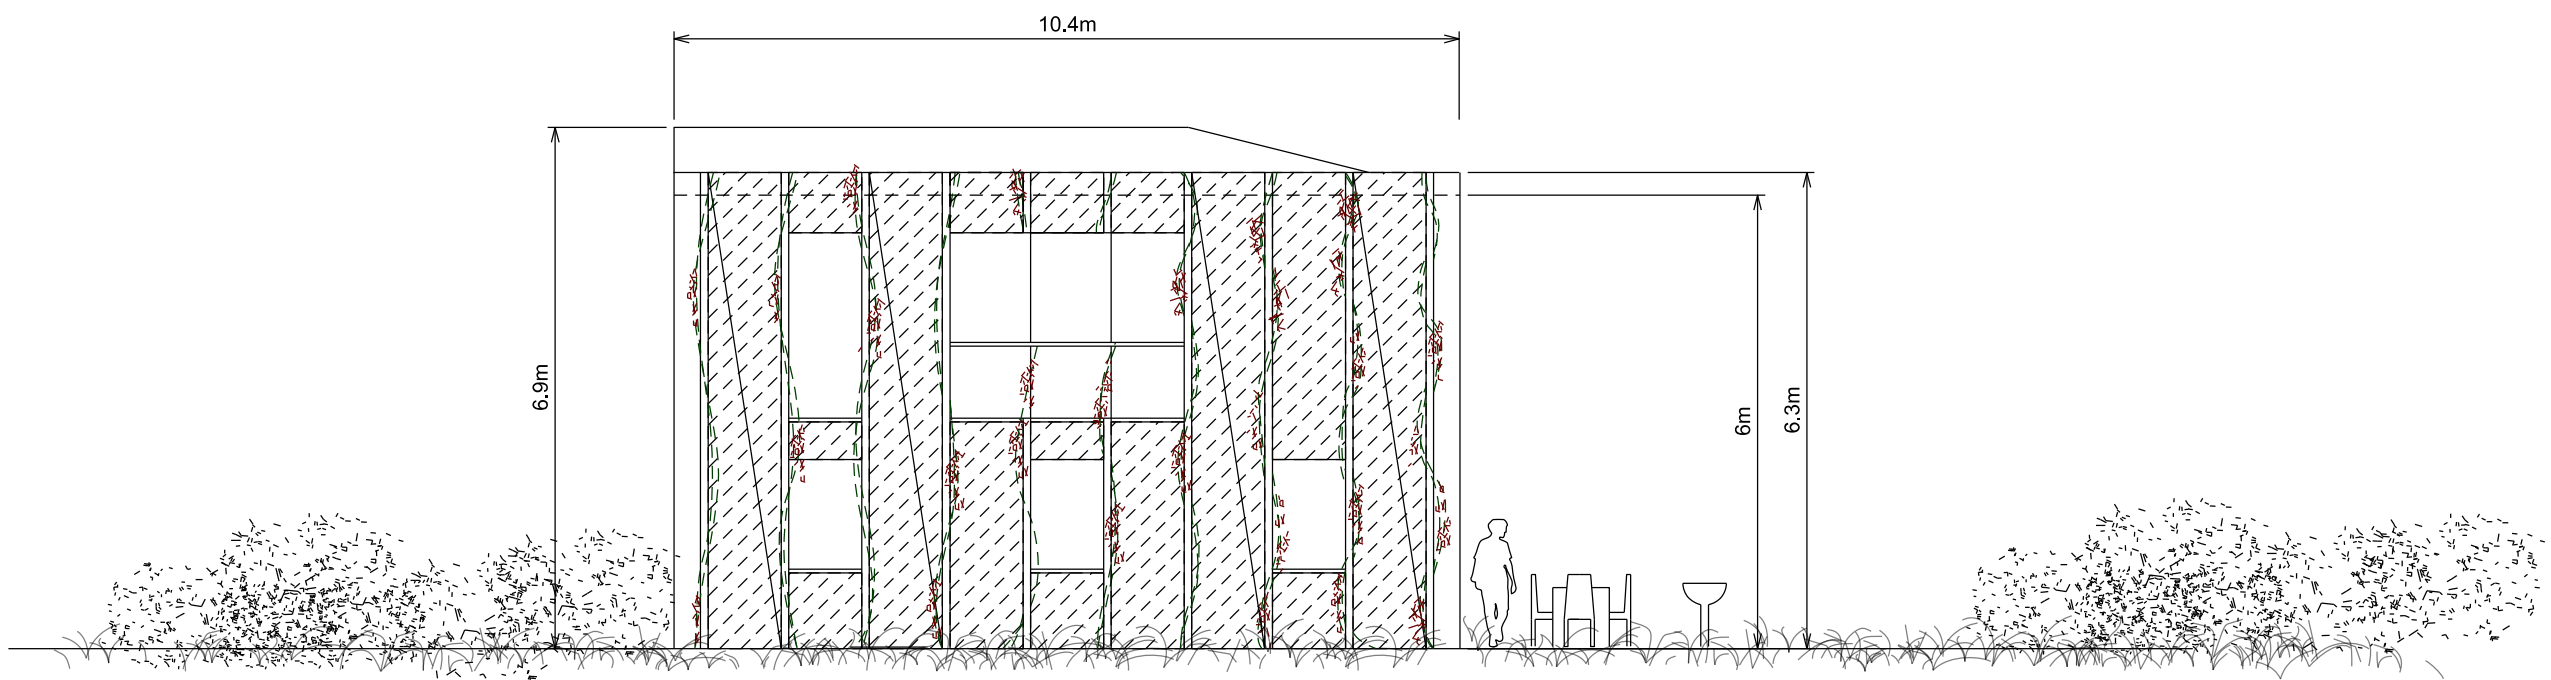 

Drawing title:

004_Cottages_ElevD_1-100

Completion date:

05/05/16

Completion by:

EH

Scale:

1:100@A3



Print size:

A3

Notes:

Ref: 004_36_Cottages_GF_Plan
_100

Ref: 004_36_Cottages_1F_Plan
_100

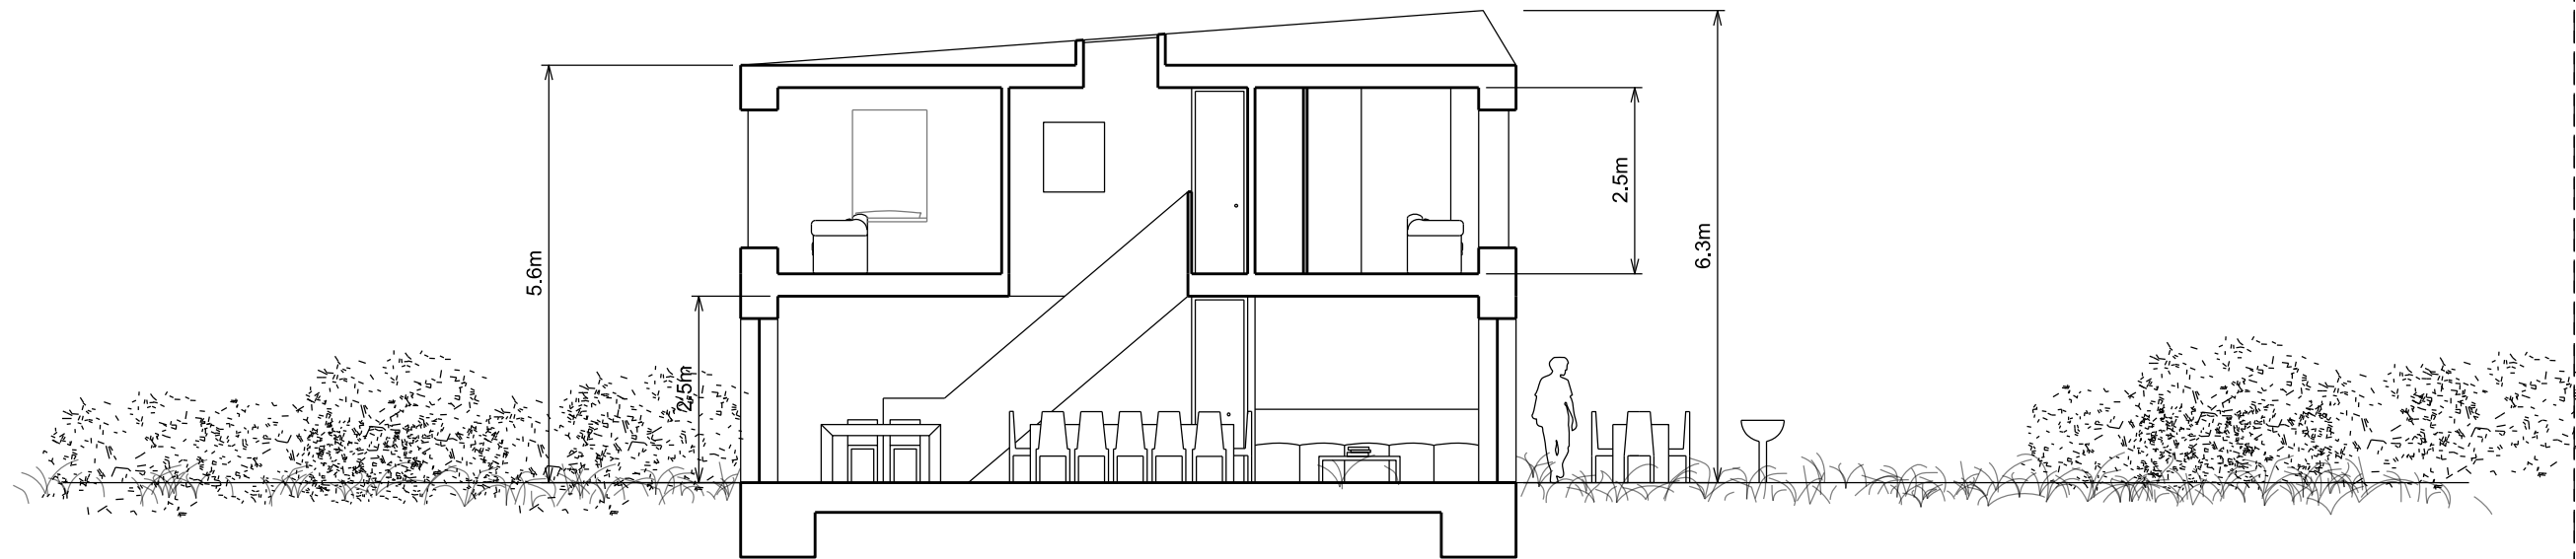 

Drawing title:
004_36_Cottages_SectionAA_
1-100

Completion date:
05/05/16

Completion by:
EH



Scale:
1:100@A3

Print size:
A3

Notes:

Ref: 004_36_Cottages_GF_
Plan_1-100

Ref: 004_36_Cottages_1F_
Plan_1-100

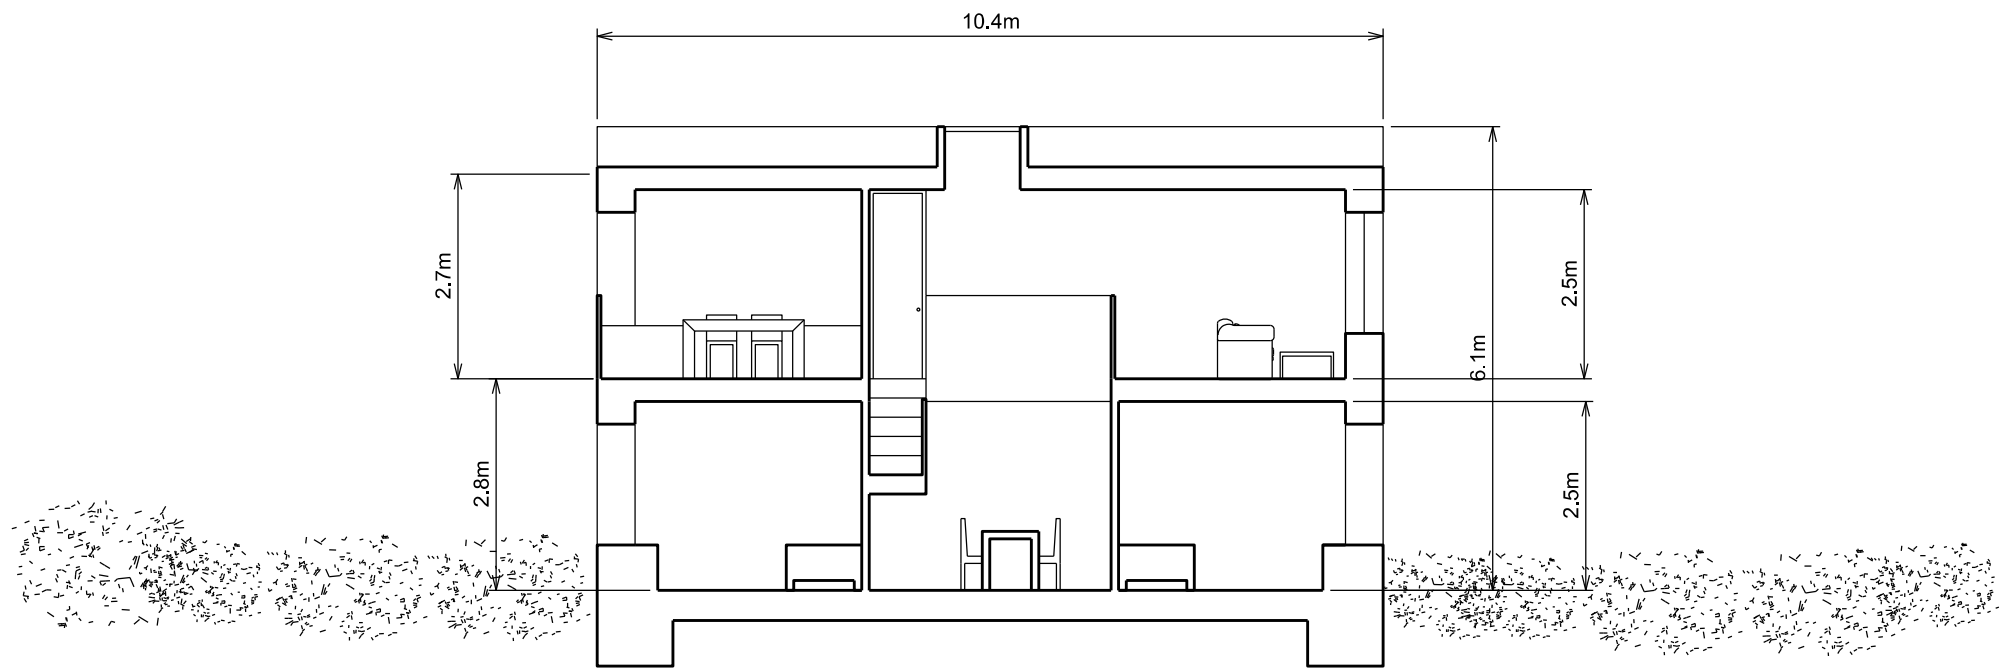 

Drawing title:
004_Cottages_SectionBB
_1-100

Completion date:
05/05/16

Completion by:
EH

Scale:
1:200@A3

Print size:
A3

Notes:
Ref: 004_36_Cottages_GF_
Plan_1-100

Ref: 004_36_Cottages_1F_
Plan_1-100

07


CABINS

This section shows the cabin design and an indication of their placement - there are 20 x identical cabins.

07

CABINS

This section shows the cabin design and an indication of their placement - there are 20 x identical cabins.

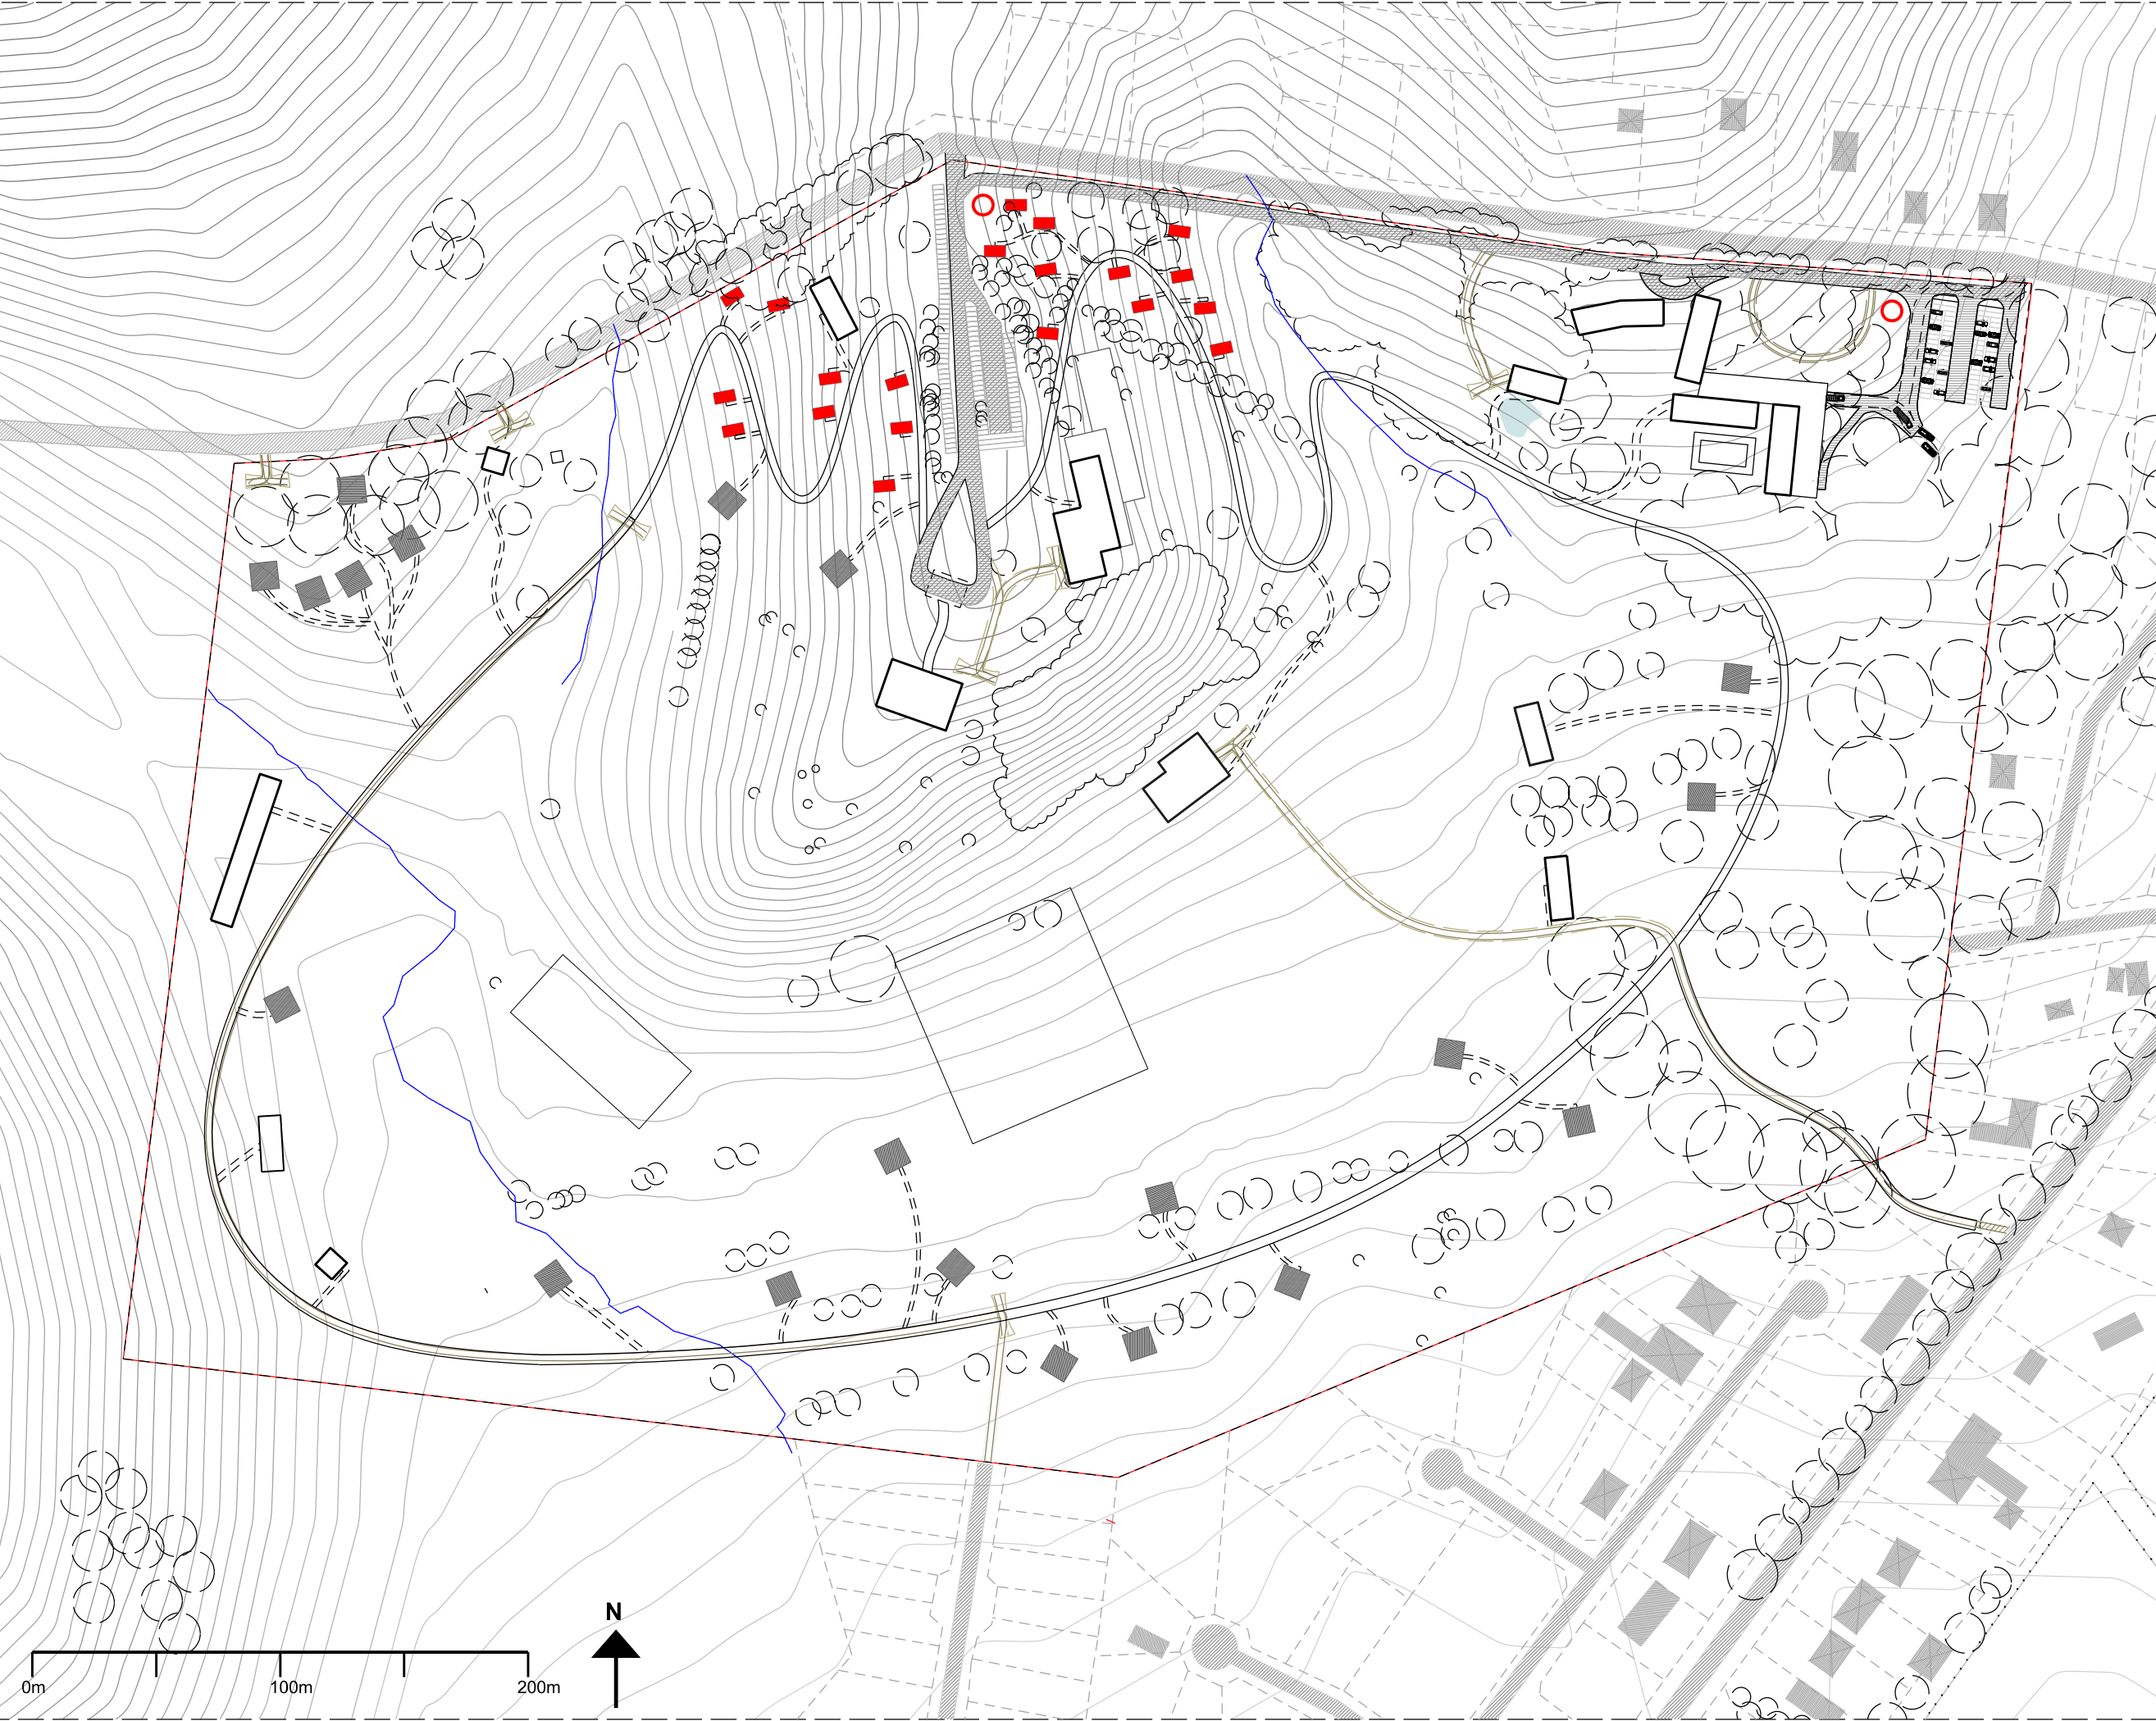

Drawing title:
004_36_Cabin location plan_
1-2500


Completion date:
17/11/2016

Completion by:
EH

Scale:
1:2500@A3

Print size:
A3

- Notes:**
-  Fire truck path
 -  Buggy path
 -  Lodges/ Hotel
 -  Fire water tanks
 -  Streams
 -  Cabins

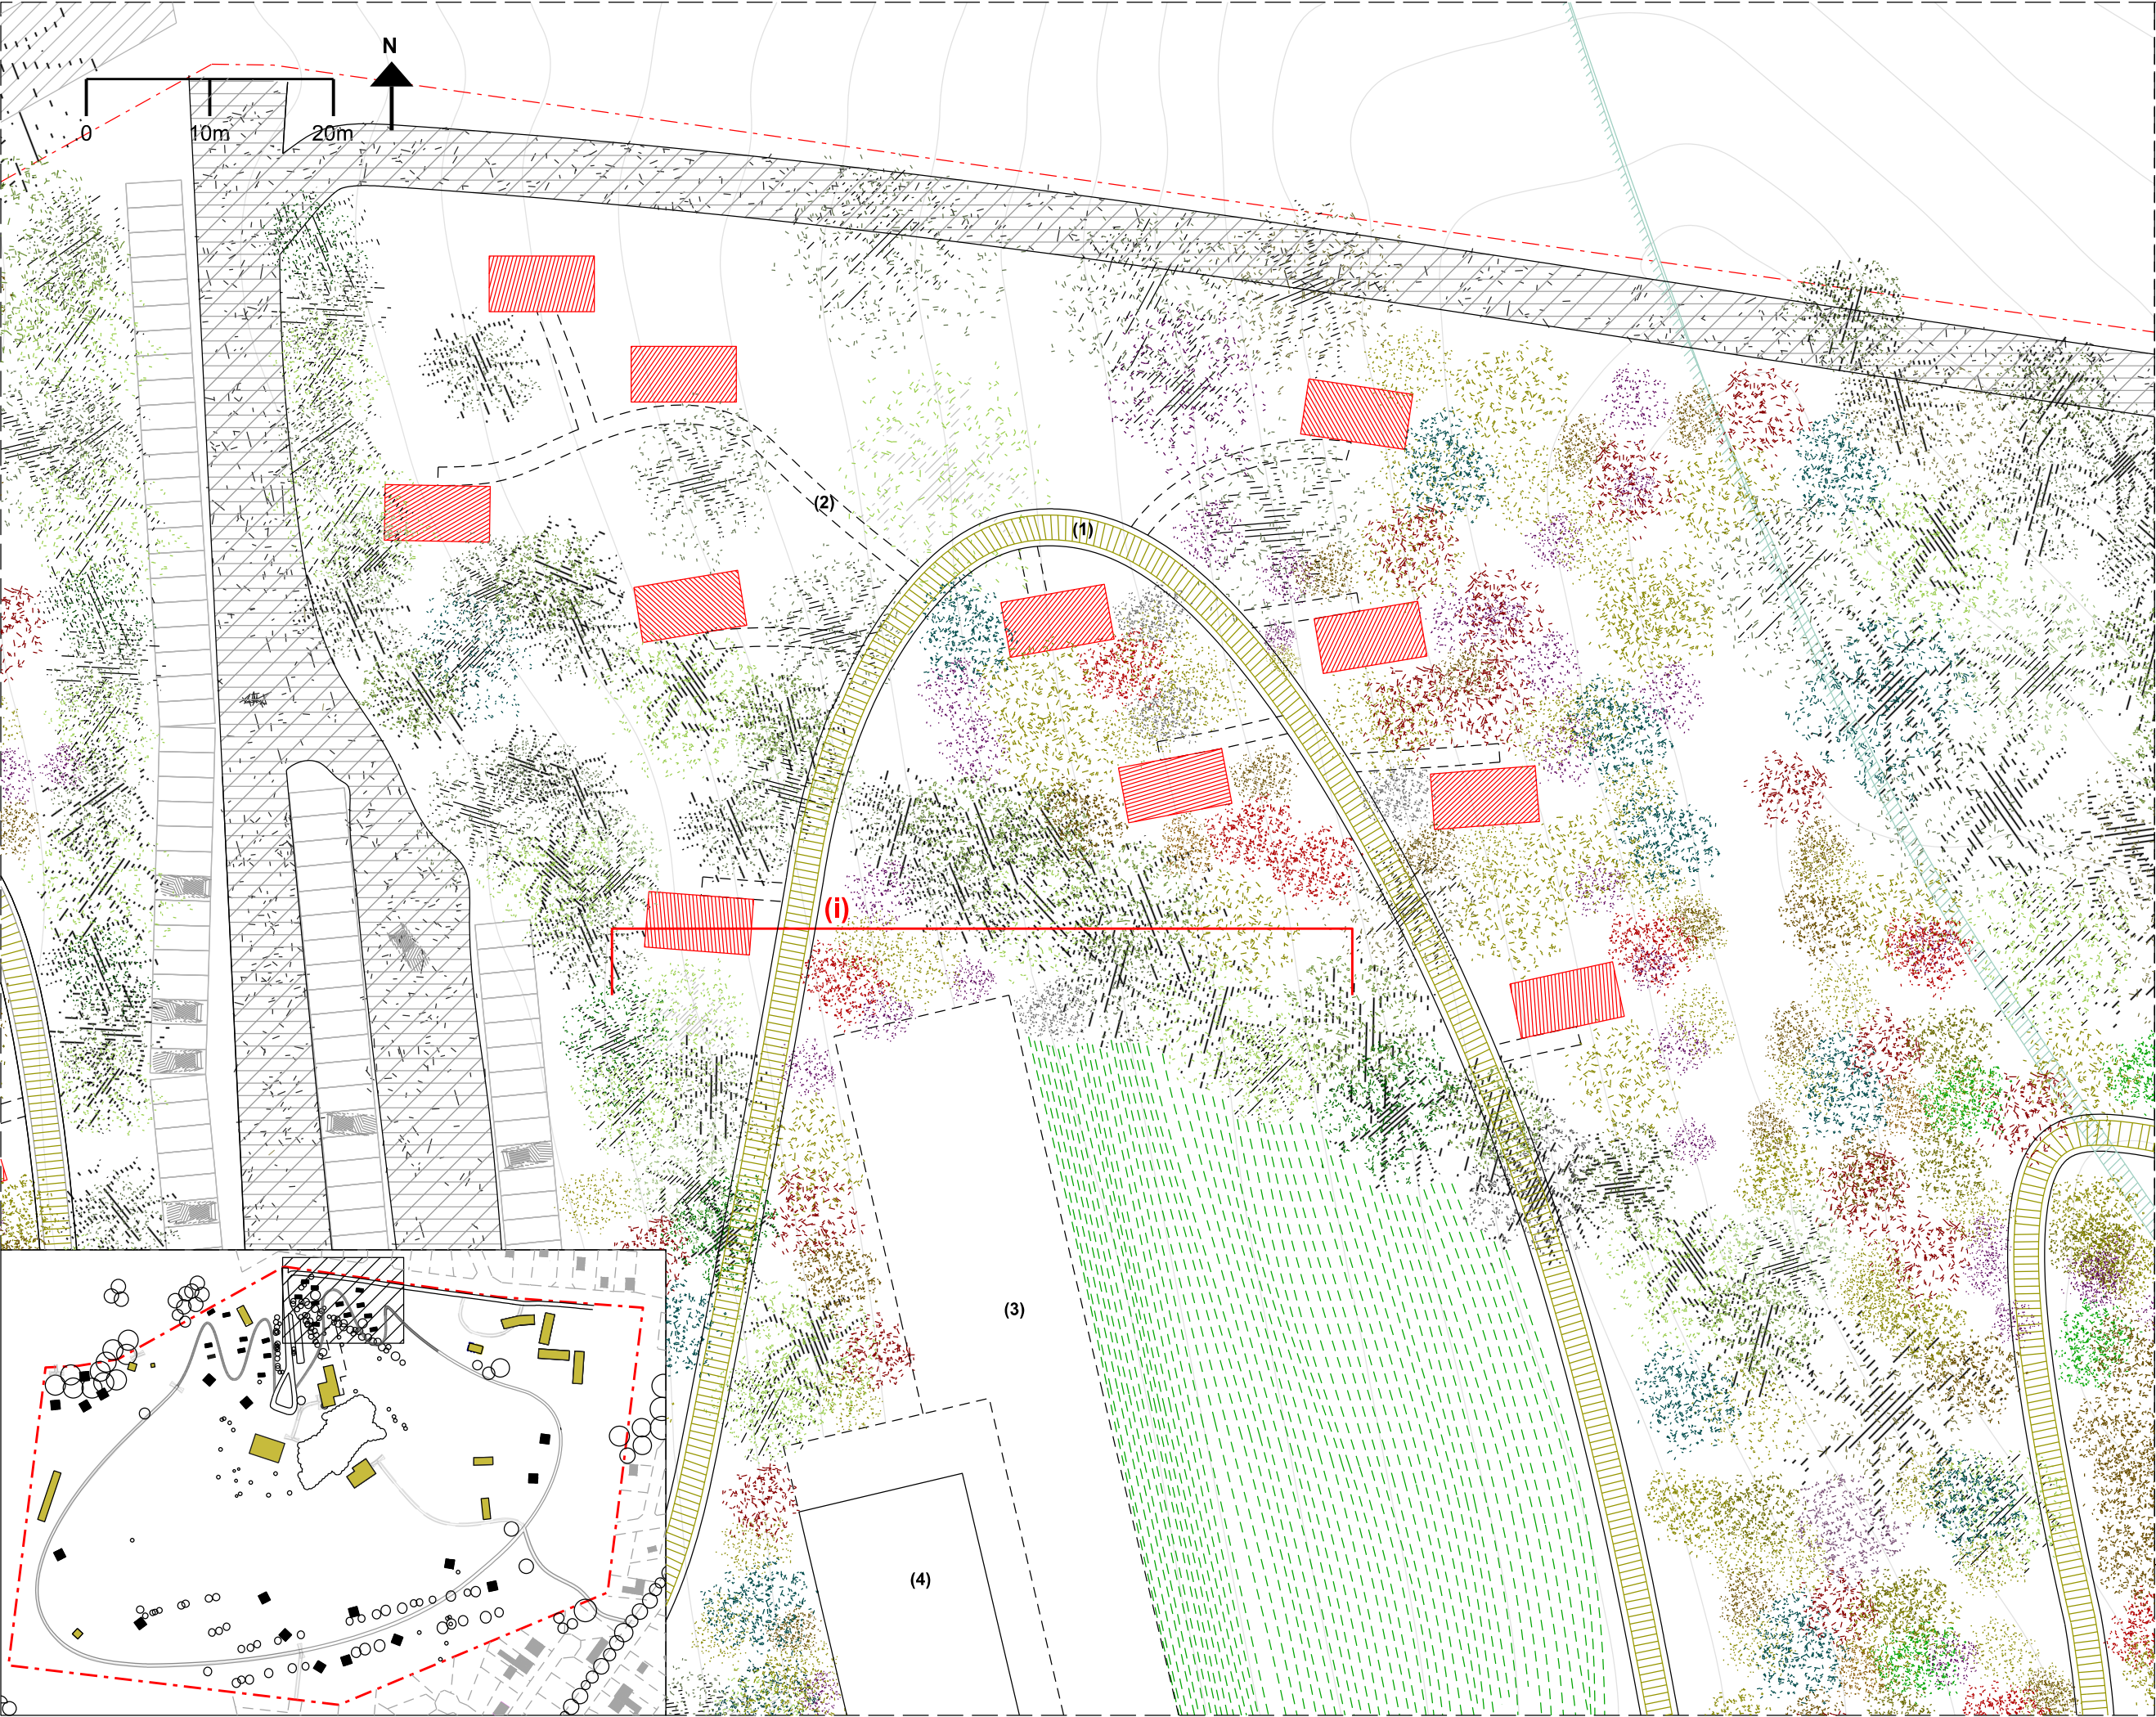

Drawing title:
004_36_Cabins_Plan
_1-500_Sample

Completion date:
05/05/16

Completion by:
EH



Scale:
1:500@A3

Print size:
A3

Notes:

- (1) Covered Path
- (2) Walking Pathway
- (3) Pool
- (4) Restaurant

(i) Ref: 004_Cabins_ElevAA_1-200

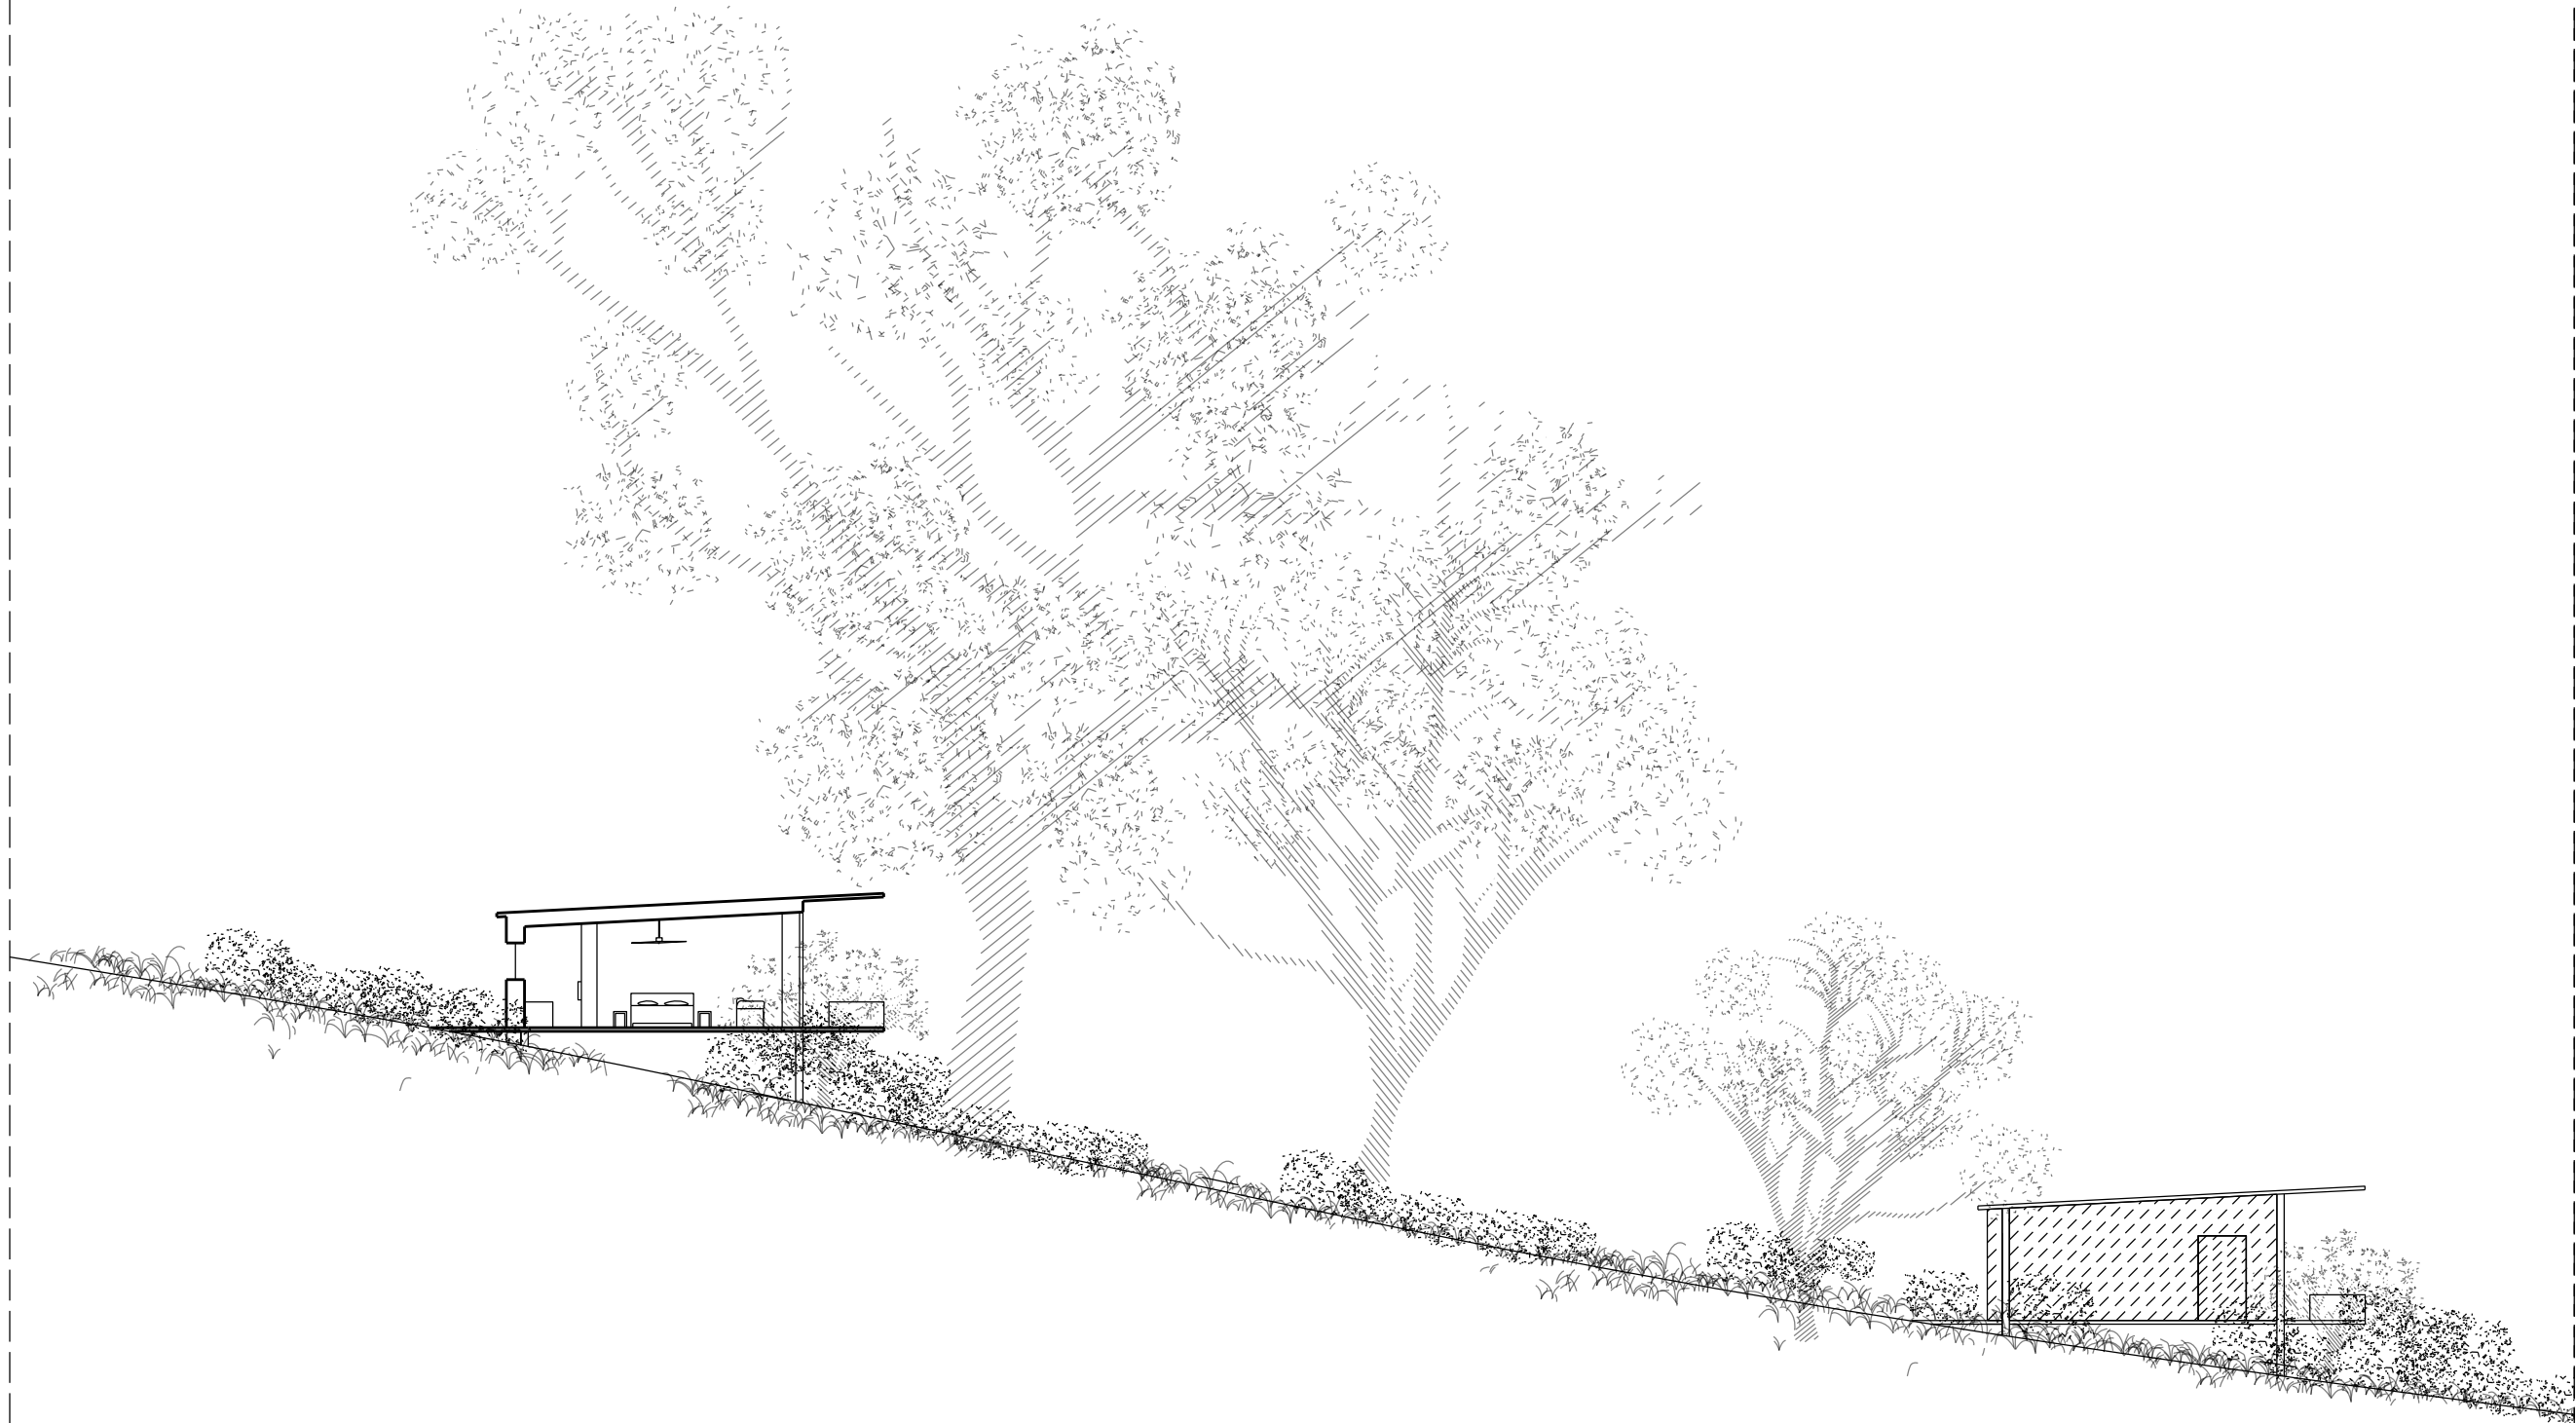 

Drawing title:
004_Cabins_SectionAA_
1-200

Completion date:
05/05/16

Completion by:
EH

Scale:
1:200@A3

Print size:
A3

Notes:
Ref: 004_36_Cabins_Plan
_1-500_sample



Drawing title:
004_36_Cabins_Plan
_1-100

Completion date:
05/05/16

Completion by:
C


Scale:
1:200@A3

Print size:
A3


Notes:

(1) Bathroom
(2) Bedroom/Living
(3) Terrace
(4) Hot Pool
(5) Covered Path
(6) Walking Path


(i) 004_Cabin_ElevA_1-200
(ii) 004_Cabin_ElevB_1-200
(iii) 004_Cabin_ElevC_1-200
(iv) 004_Cabin_ElevD_1-200

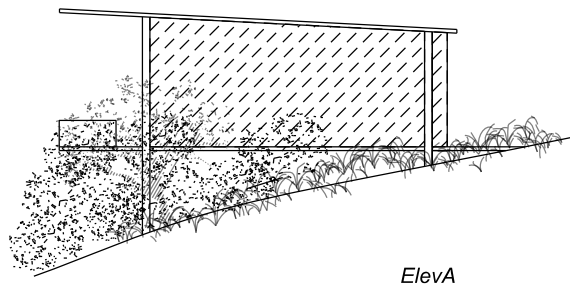


ElevA

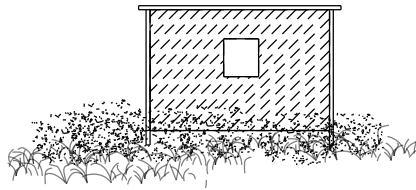

ElevB

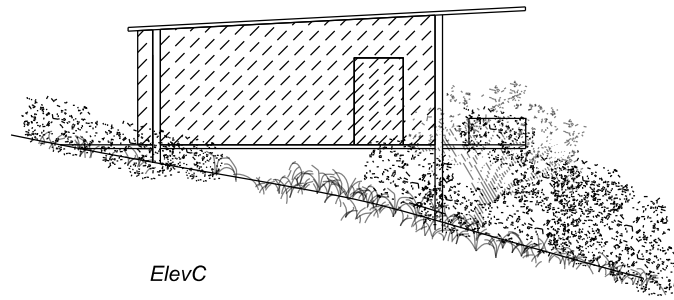

ElevC

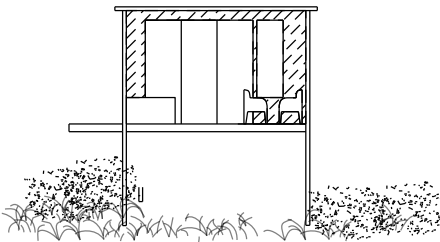

ElevD

Drawing title:

004_36_Cabin_ElevA,B,C,D

_1-200

Completion date:

05/05/16

Completion by:

EH

Scale:

1:200@A3

Print size:

A3

Notes:

Ref: 004_36_Cabin_Plan

_1-100

08

MATERIALS

The following pages contain the material schedule relating to the drawing sets.



(1)



(2)



(3)



(4)



(5)



(6)



(7)

Drawing title:

004_Materials_Lodges_Exterior Clad-
ding_Main Block

Completion date:

17/05/16

Completion by:

EH

Print size:

A3

Notes:

- (1) Stone/ Terracotta
- (2) Corrogated Metal + finish
- (3) Weathered Timber
- (4) Concrete tiles
- (5) Metal tiles
- (6) Dark Wood
- (7) Coloured Wood

NB: Not all materials on every lodge

Drawing title:

004_Materials_Lodges_Exterior Cladding_Fins

Completion date:

17/05/16

Completion by:

EH

Print size:

A3

Notes:

(1) Planting/Climbers (To be decided with consultants at a later date)

(2) Polished stainless steel

(3) Stainless steel

(4) Treated Metal

(5) Treated Metal

(6) Treated Metal

(7) Stainless Steel

(8) Metal Gauze/ Mesh

NB: Not all materials on every lodge



(1)



(2)



(3)



(5)



(4)



(6)



(7)



(8)




(2)




(1)



(3)

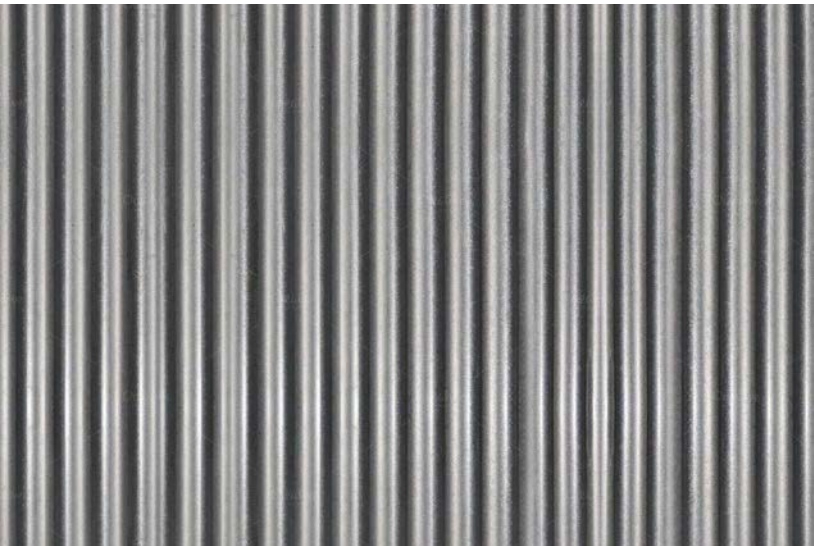

(4)

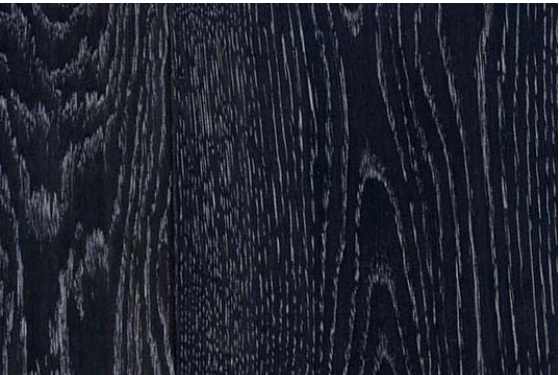

(5)



(6)

Drawing title:

004_Materials_Cottages/Cabins_Exterior Cladding_Main Block

Completion date:

17/05/16

Completion by:

EH

Print size:

A3

Notes:

- (1) Aged Timber
- (2) Stone/Terracotta
- (3) Roughly applied render
- (4) Corrugated Metal
- (5) Dyed wood (dark)
- (6) Concrete Tiles (pigmented)

NB: Not all materials on every lodge

Drawing title:
004_Materials_Cottages/Cabins_Exterior Cladding_Main Block

Completion date:
17/05/16

Completion by:
EH

Print size:
A3

Notes:

- (1) Architectural Planting
- (2) Mesh/ Screen
- (3) Timber Fins
- (4) Timber slats
- (5) Barn Joint
- (6) Exposed roof

NB: Not all materials on every lodge



(1)




(2)



(3)



(4)

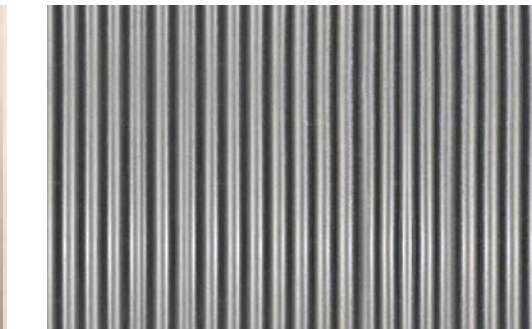

(6)

(5)

(7)



Drawing title:

004_Materials_Cottages/Cabins_Exterior Cladding_Fins

Completion date:

17/05/16

Completion by:

EH

Print size:

A3

Notes:

- (1) Rough Concrete for piles
- (2) Pre-cast Concrete panels
- (3) Steel Capping
- (4) Jarrah timber, smooth
- (5) Corrugated metal - finished
- (6) Corrugated stainless steel
- (7) Jarrah timber, rough