Grange Road Holbrooks Road and East Avenue Intersection Upgrade

Australian Government

Government of South Australia
Department for Infrastructure and Transport
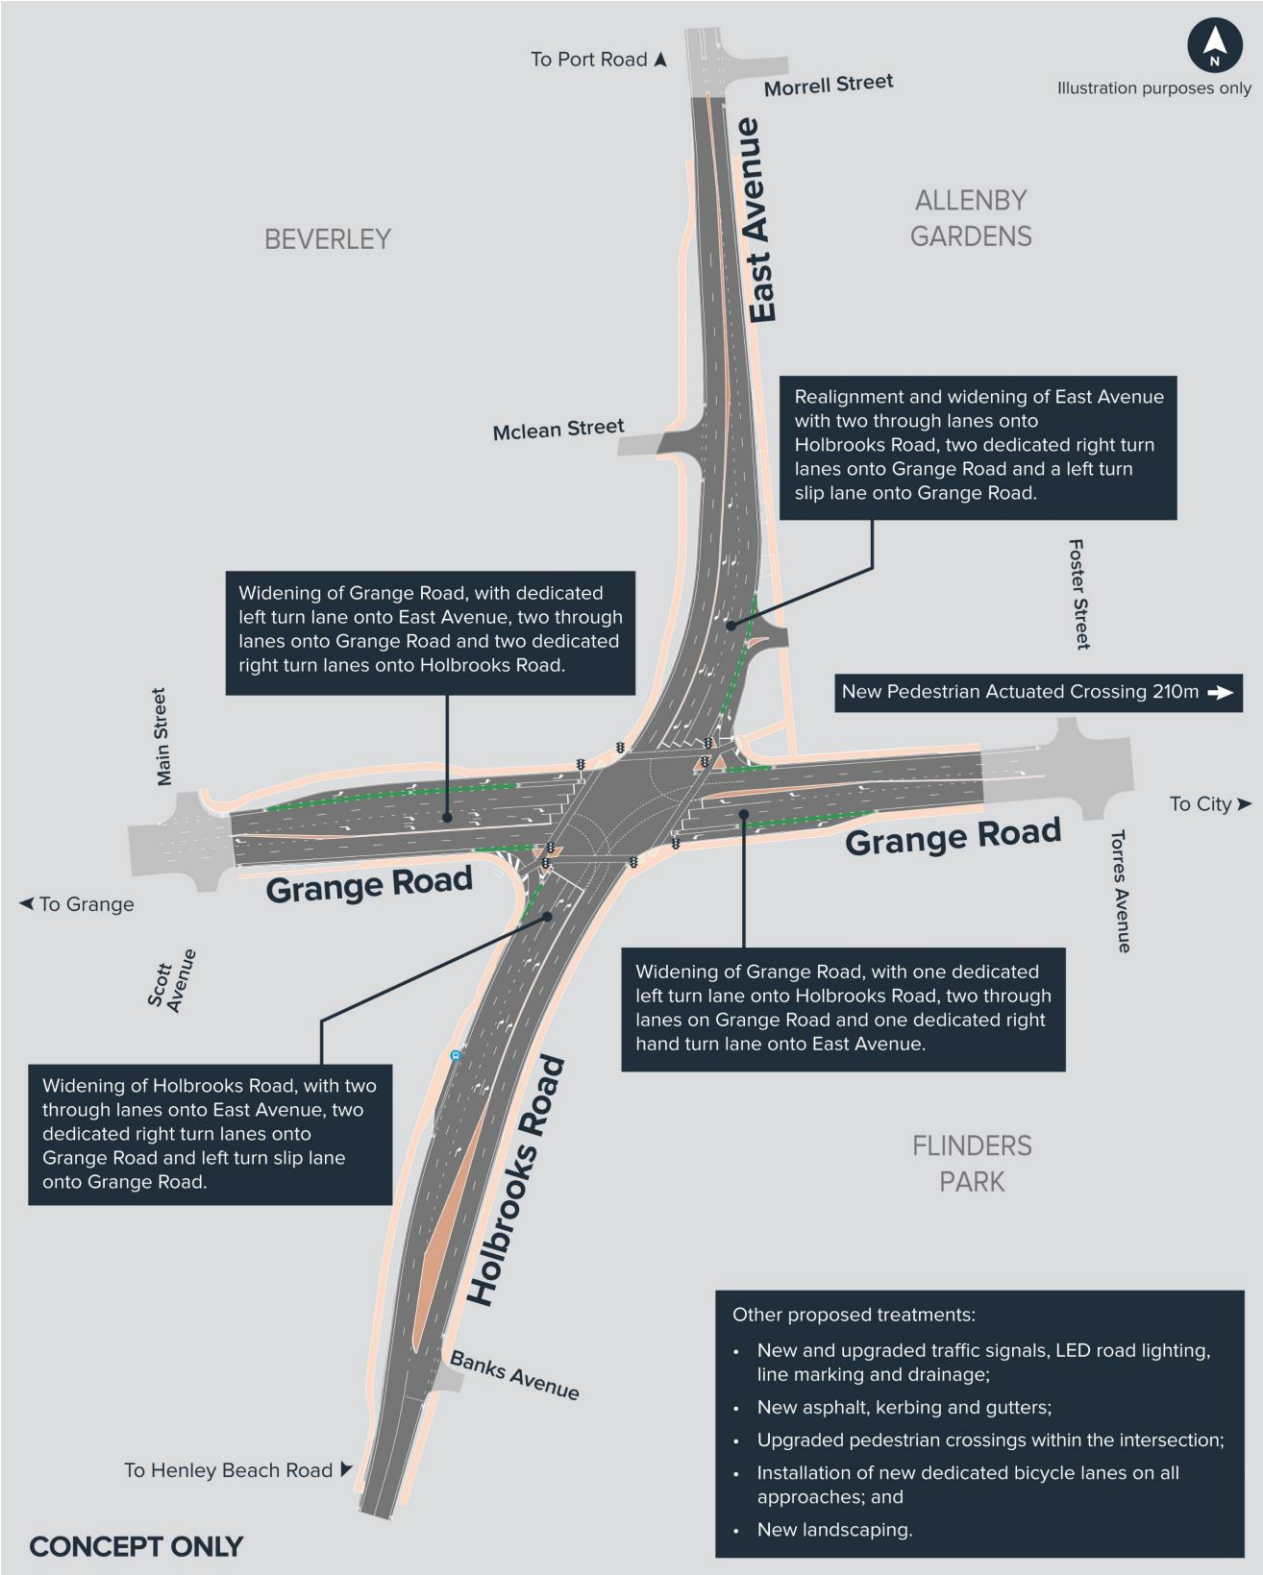
Concept Map